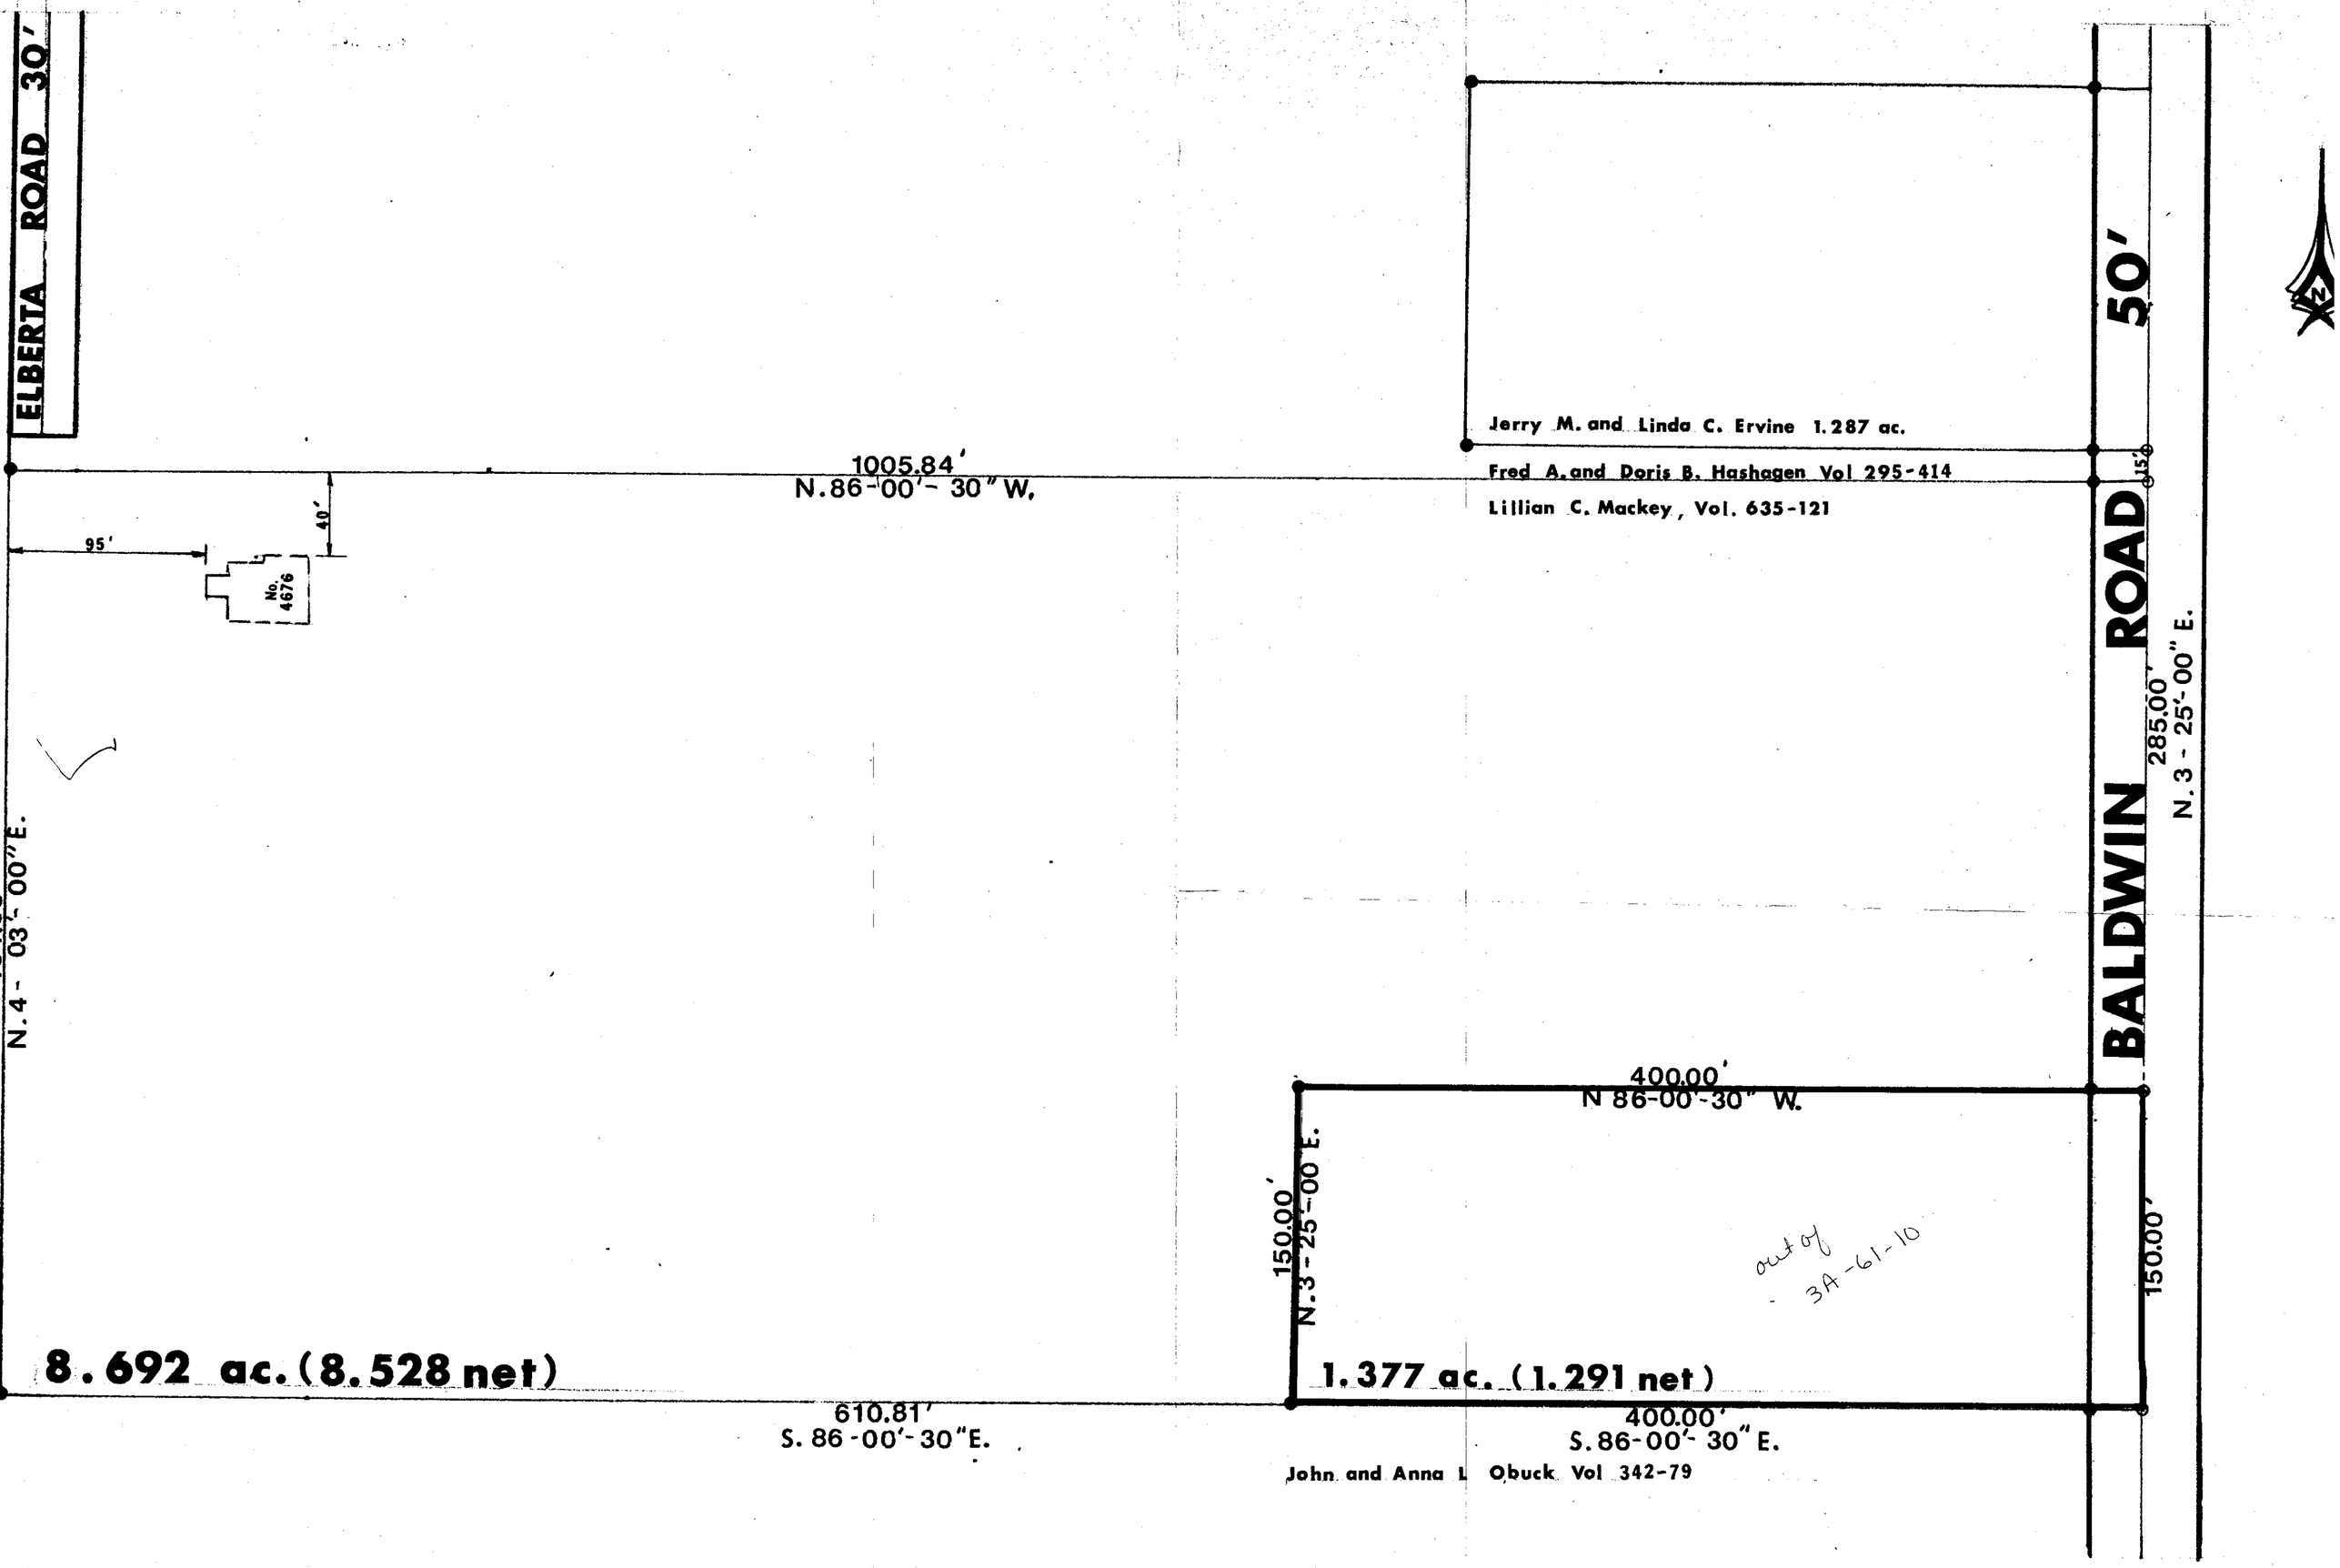

I HEREBY CERTIFY THAT I HAVE PREPARED THIS SURVEY PLAT, AND THAT THE BEARINGS, DISTANCES, LOCATION OF PRORERTY PINS, AND OTHER PARTICULARS SHOWN ARE CORRECT.

DATE: 6/1/78 Robert J. Albaugh

ROBERT J. ALBAUGH, REGISTERED CIVIL ENGINEER (P.E. 34873) AND LAND SURVEYOR (P.S. 5711)

Mackey Survey

SCALE: 1:50	APPROVED BY:	DRAWN BY
DATE 5/27/78		REVISED

Lot Split of Permanent Parcel 3-61-10

Perry Twp.: Lake County, Ohio

DRAWING NUM

INDUSTRIES INC. #2310 ELLCO VEL T/P