Wickliffe, Ohio, Dec. 12, 1932.

Mr. H. Z. Pethtel,
Auditor of Lake County:
We hereby submit to you, Survey & Plat of all our lands located in Lot 4, Tract 8, in the Village of Wickliffe fronting in part on Euclid Ave, in part on Taylor Ave and in part on Ridge Road.

Catherine A. Taylor
Marian E. Taylor

Painesville, O.
Dec 12, 1932. I hereby certify the particulars shown on this Survey & Plat to be correct. J. H. Ward
Surveyor.

Summary of Acres

Euclid Av. Lot	1.77	in Roads	.31
Taylor Av. Lot	3.382	"	.156
Ridge Road Lot	.50	"	.21
Totals	5.742	"	.676

Errors in transfers heretofore 1.626
Total 2.302
Total in Sd. Lots 5.982
Present Tax Dup. 8.284

Add .24 acre for Lot on East side of Taylor Ave. 53' x 200' deep
See Tax map.
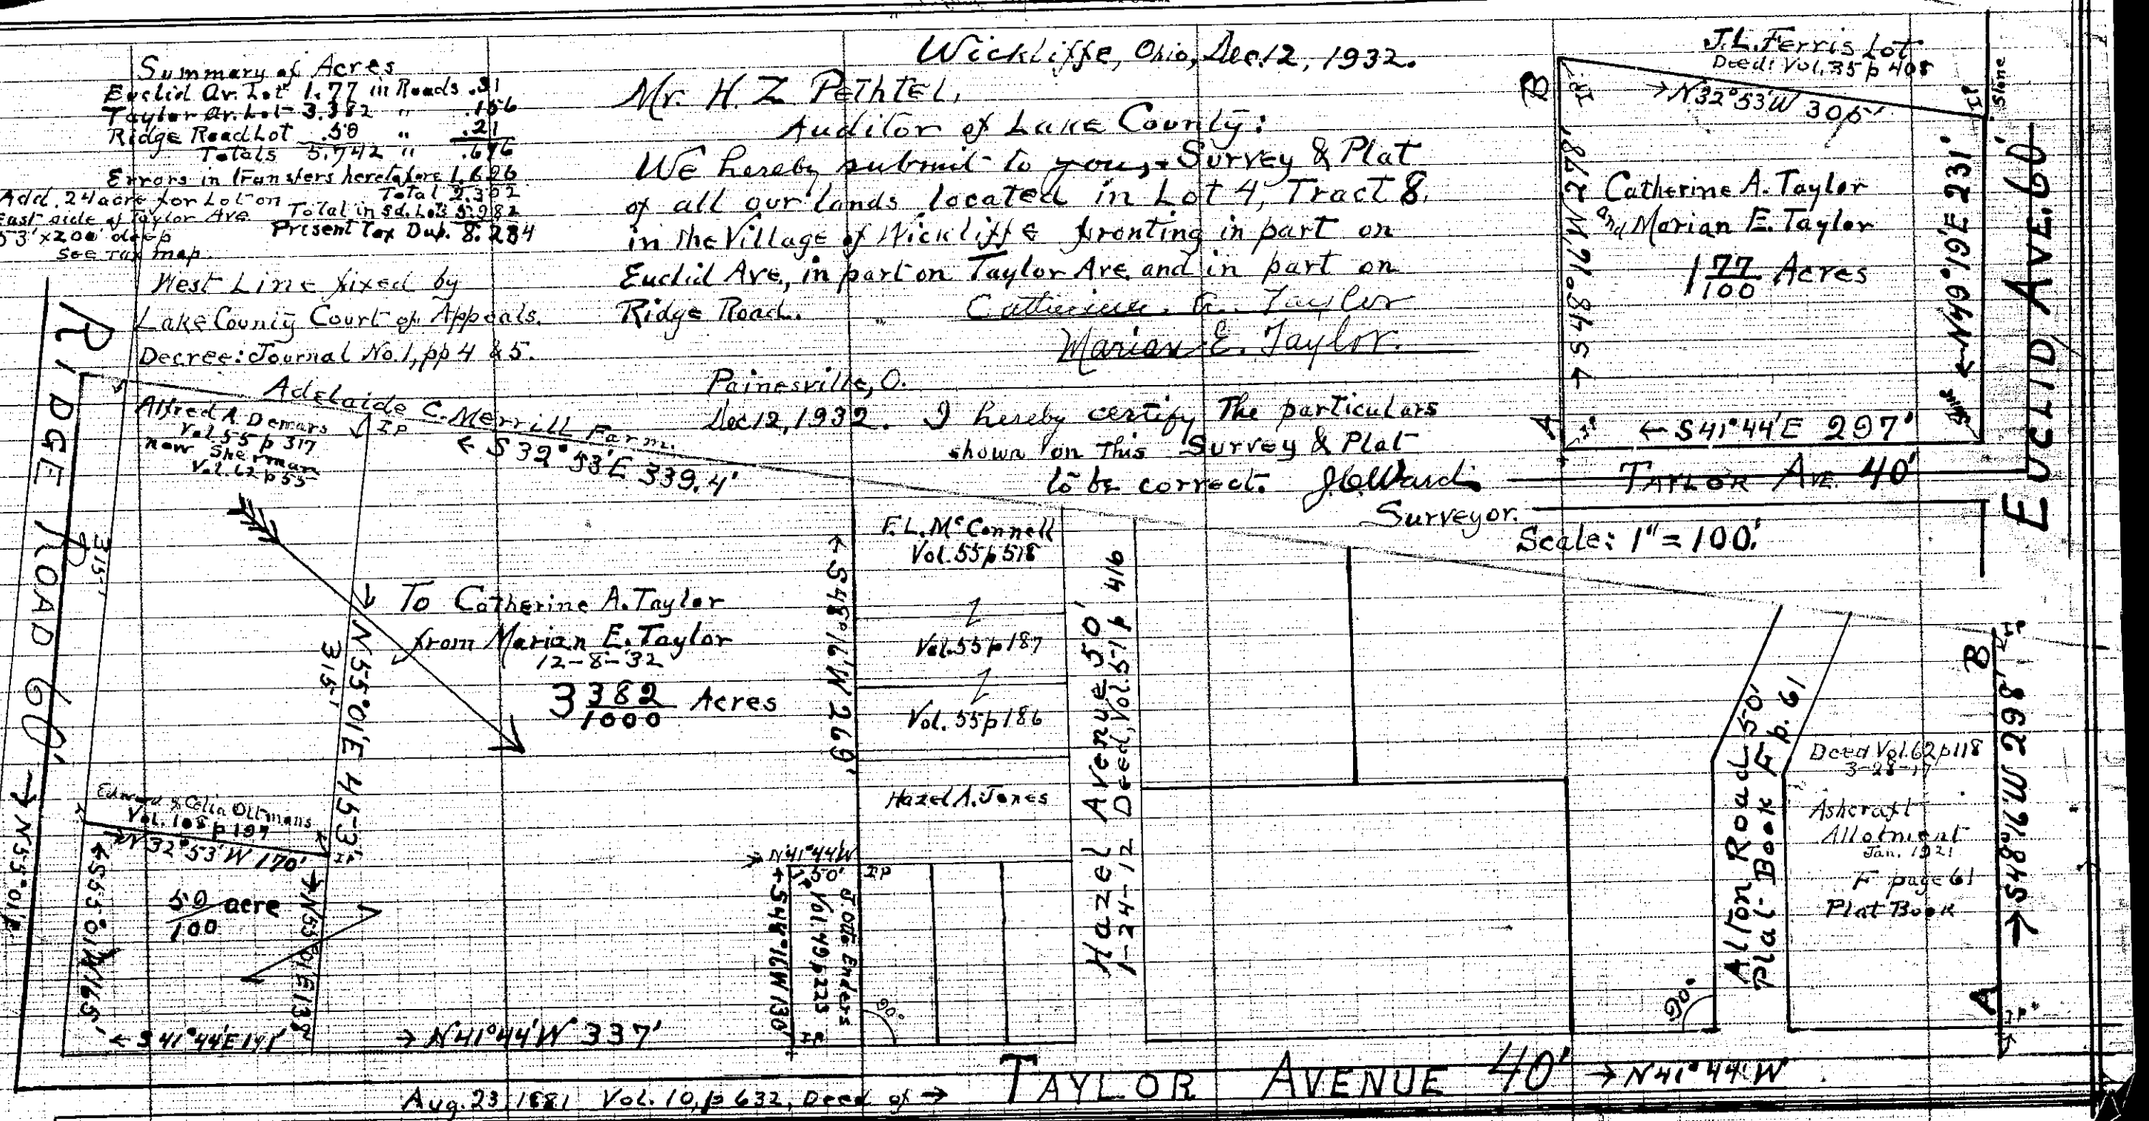
West Line fixed by Lake County Court of Appeals.
Decree: Journal No. 1, pp 4 & 5.