PLAT of SURVEY

for THE LUBRIZOL CORP.

OF TWO PARCEL OF LAND ON LAKELAND BLVD, JAMES L. & BESSIE E. FLEMING AND J.V. ZUPNIK. BEING PART OF ORIGINAL WILLOUGHBY TOWNSHIP LOTS Nº 6 AND 7 IN TRACT Nº 12 NOW IN THE CITY OF WICKLIFFE, OHIO.

SCALE: 1" = 50

AUGUST, 1955

FRANK A THOMAS & ASSOCIATES
CIVIL ENGINEERS & SURVEYORS

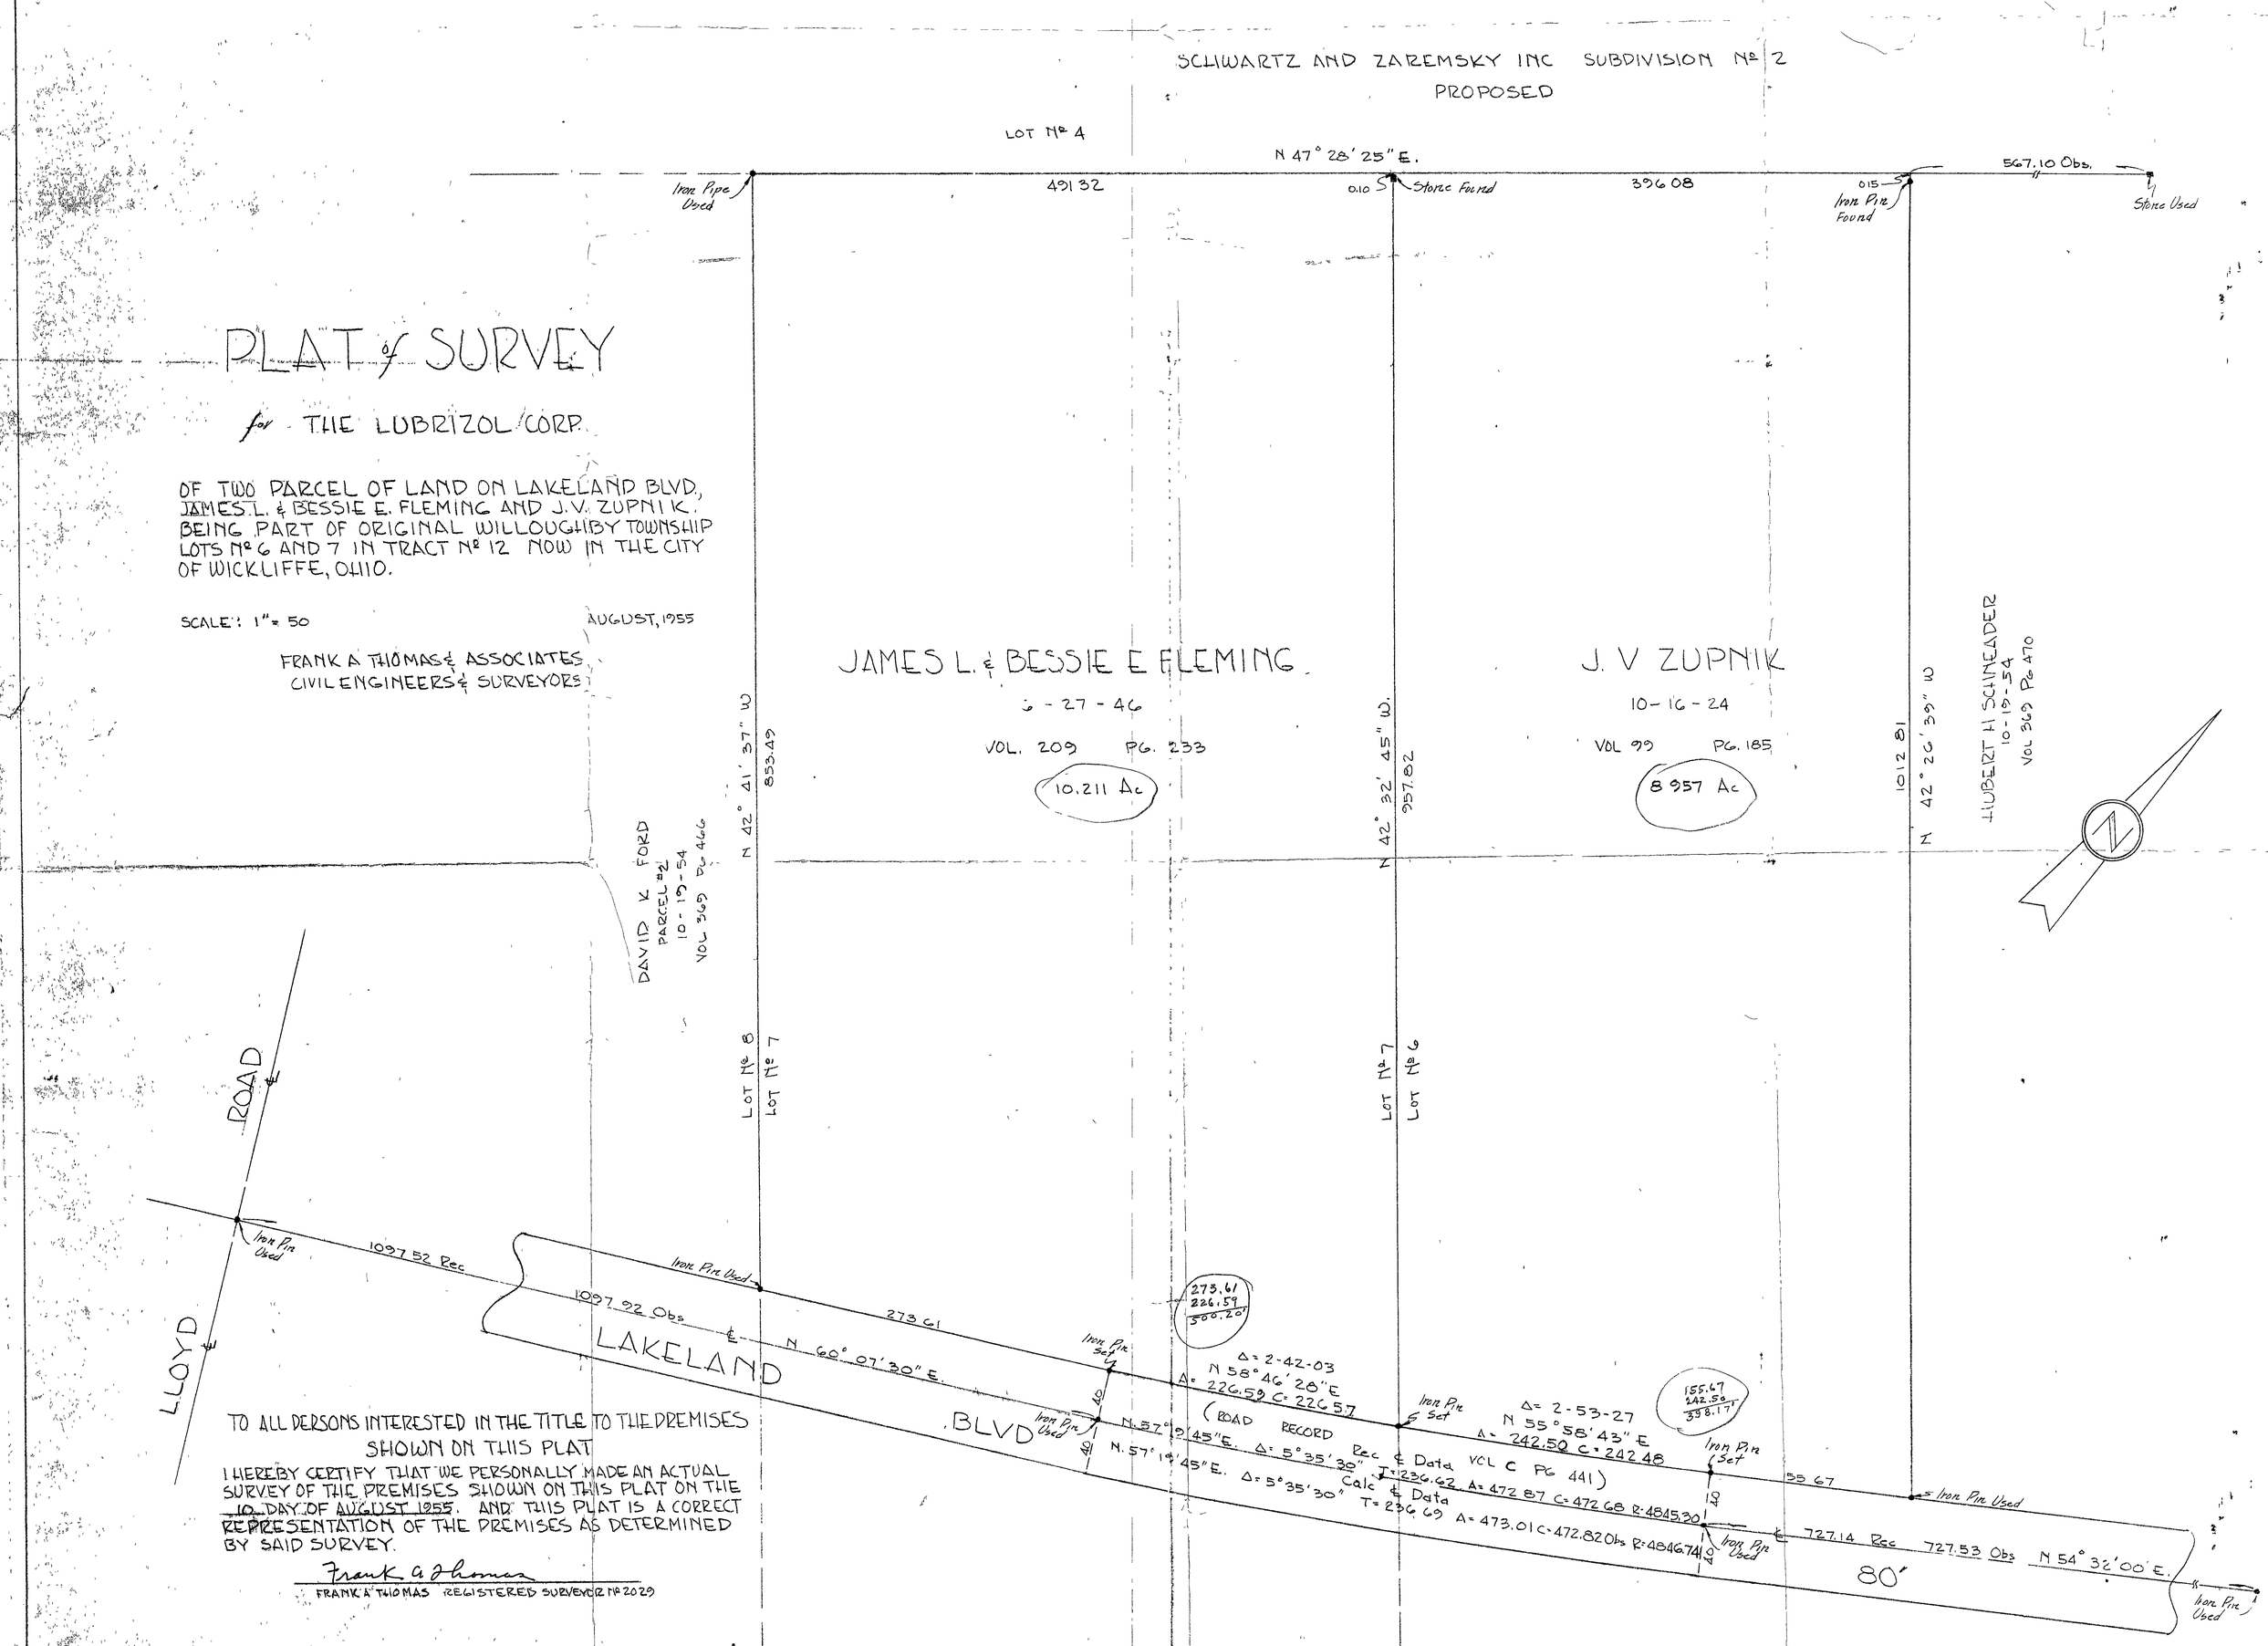

TO ALL PERSONS INTERESTED IN THE TITLE TO THE PREMISES SHOWN ON THIS PLAT

I HEREBY CERTIFY THAT WE PERSONALLY MADE AN ACTUAL SURVEY OF THE PREMISES SHOWN ON THIS PLAT ON THE 10 DAY OF AUGUST 1955. AND THIS PLAT IS A CORRECT REPRESENTATION OF THE PREMISES AS DETERMINED BY SAID SURVEY.

Frank A Thomas

FRANK A THOMAS REGISTERED SURVEYOR Nº 2029