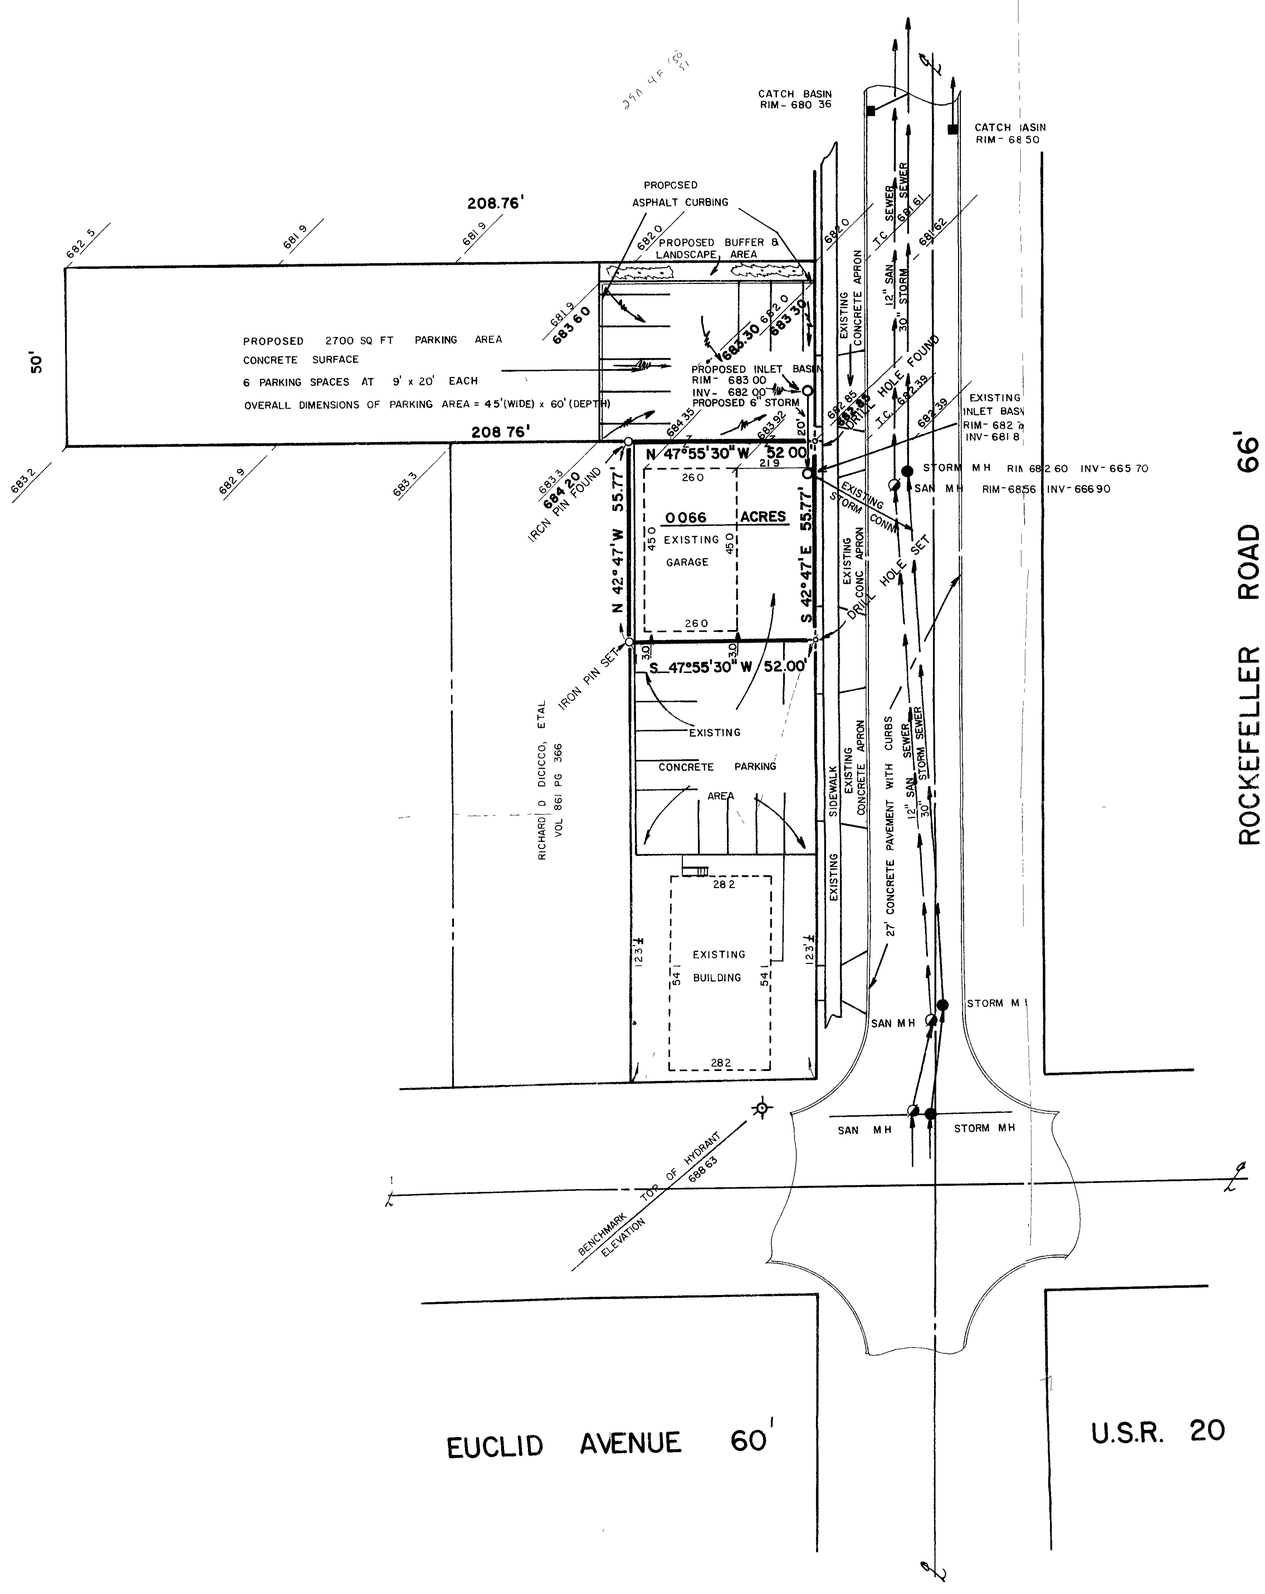

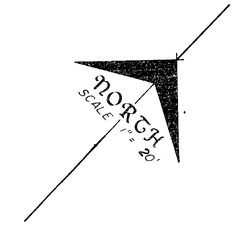

PLAT OF LOT SPLIT
AND
PROPOSED PARKING AREA
FOR
VITTORIO & ANGELA SALOTTO

OF PARCELS KNOWN AS BEING
PART OF LOT NO 7, TRACT 12
AND LOCATED IN THE

CITY OF WICKLIFFE
LAKE COUNTY OHIO

AUGUST 1980

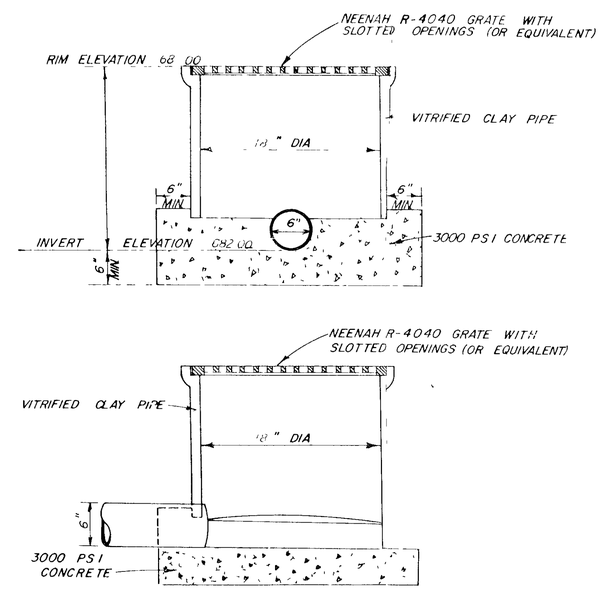

PARKING LOT INLET BASIN DETAIL

NO SCALE

LEGEND

SANITARY MANHOLE	WATER VALVE (GAS)
STORM MANHOLE	WATER METER (GAS)
INLET OR CATCH BASIN	AS BUILT ELEVATION
HYDRANT	
EXISTING CONTOURS	INDICATES DIRECTION OF SURFACE DRAINAGE
PROPOSED CONTOURS	
EXIST ELEV 100.0	100.0 PROP ELEV

CIVIL ENGINEERS and SURVEYORS
Debevec Salo & Associates, Inc
125 East Erie Street Painesville, Ohio
Area Code 216 352 9250 or 942 1100

AUG 28 1980