**PENN CENTRAL TRANSPORTATION COMPANY**
Western Region
Cleveland Division
Property to be Quit-Claimed and Easement to be Retained by George P Baker, et al, Trustees of the property of Penn Central Transportation Company to **GENERAL DRYWALL PRODUCTS COMPANY**
Scale: 1 inch = 100 feet
Made By: J.J.C.
November 24, 1970
Checked By: GGG

REAL ESTATE DEP'T RECORD
Drawer ___ Atlas: ___ Roll Map ___ Map: ___
CASE NUMBER: N-61919
V 7, P 26, F 2, MAPS 3734 & 3735

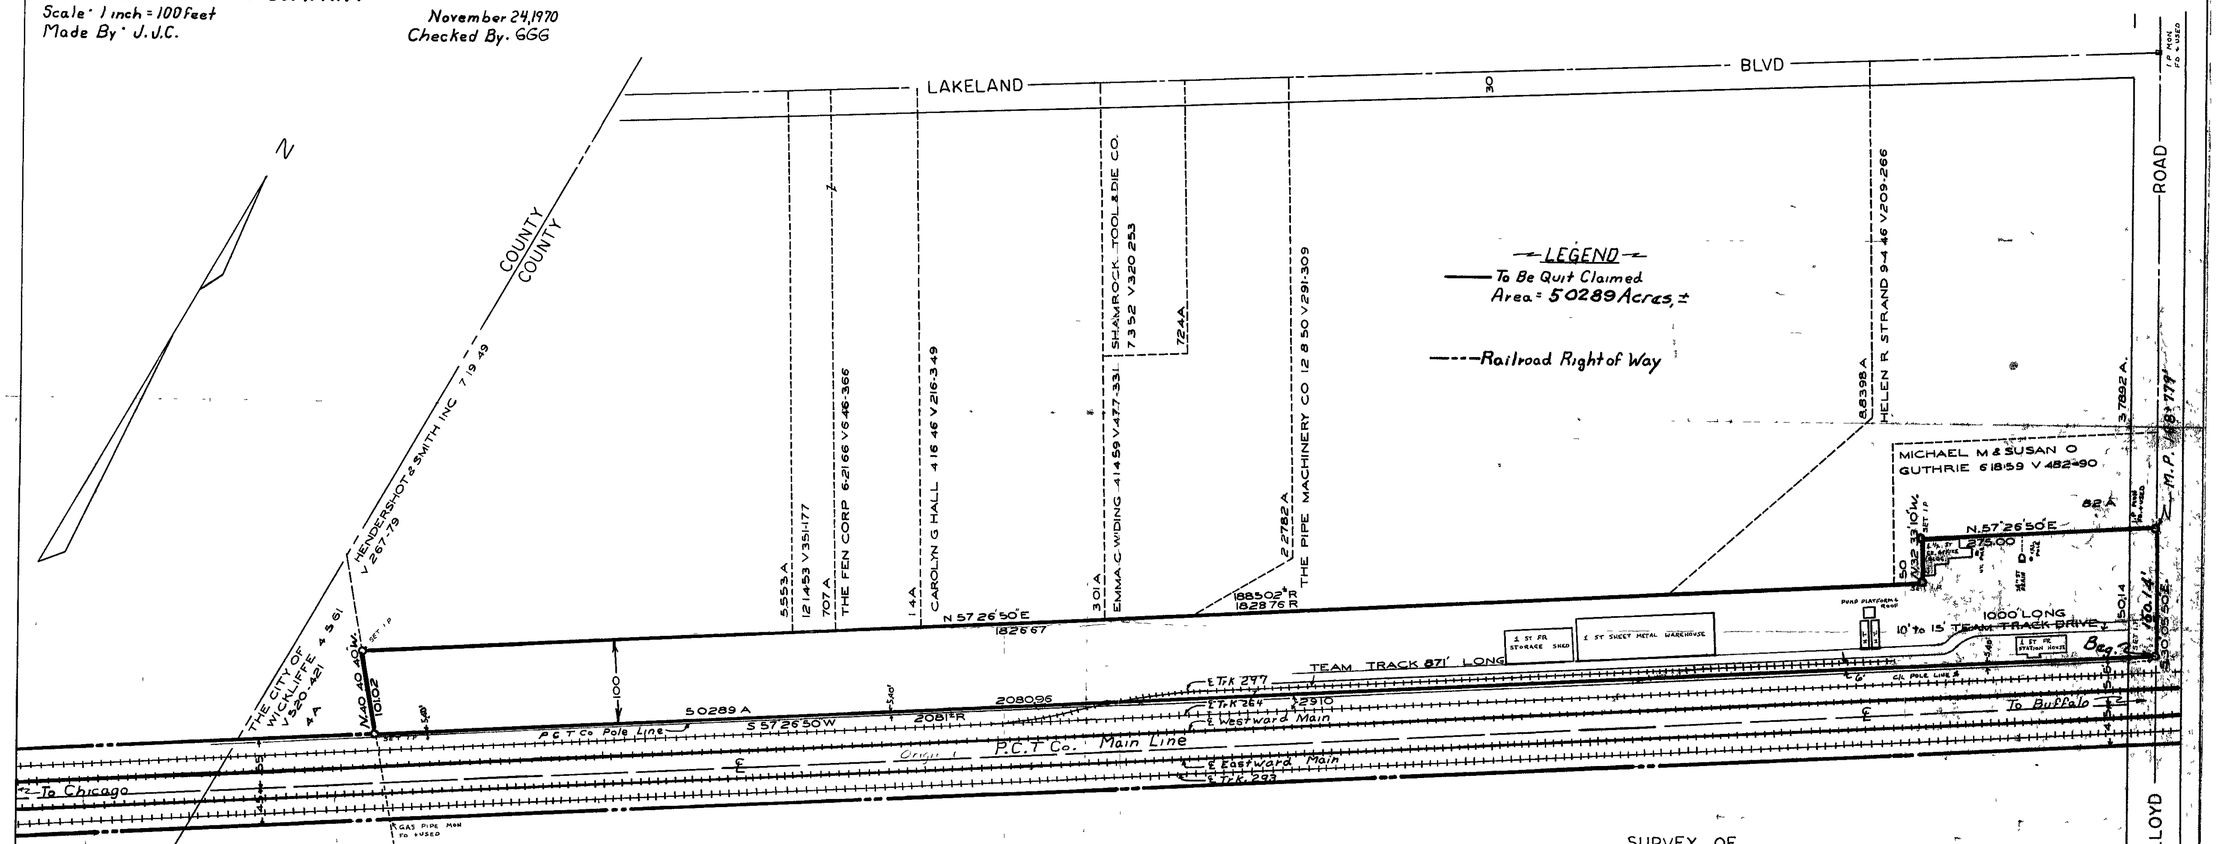


Approved by: _____
Area Engineer

CERTIFICATION
I hereby certify that I made the hereon depicted survey
Frank N. Riley P.E.
Frank N. Riley, P.E.

Lot 1, Tract 12 - T. 9 N - R 10 W
Vol. Sec 203 - Map No 2 & 3
Location:
Ward: — City: Wickliffe Borough: —
(Township: Willoughby) County: Lake State: Ohio

Plan No 14987 File No. 402-C-115

SURVEY OF
PART OF ORIGINAL WILLOUGHBY TOWNSHIP LOT 1, TRACT 12
WICKLIFFE, OHIO → RECORDED IN VOLUME 96, PAGE 557
MADE FOR
GENERAL DRYWALL CO. WICKLIFFE, OHIO
FRANK N. RILEY, REGISTERED PROFESSIONAL ENGINEER SURVEYOR
WILLOUGHBY, OHIO SCALE 1" = 100' OCTOBER, 1970