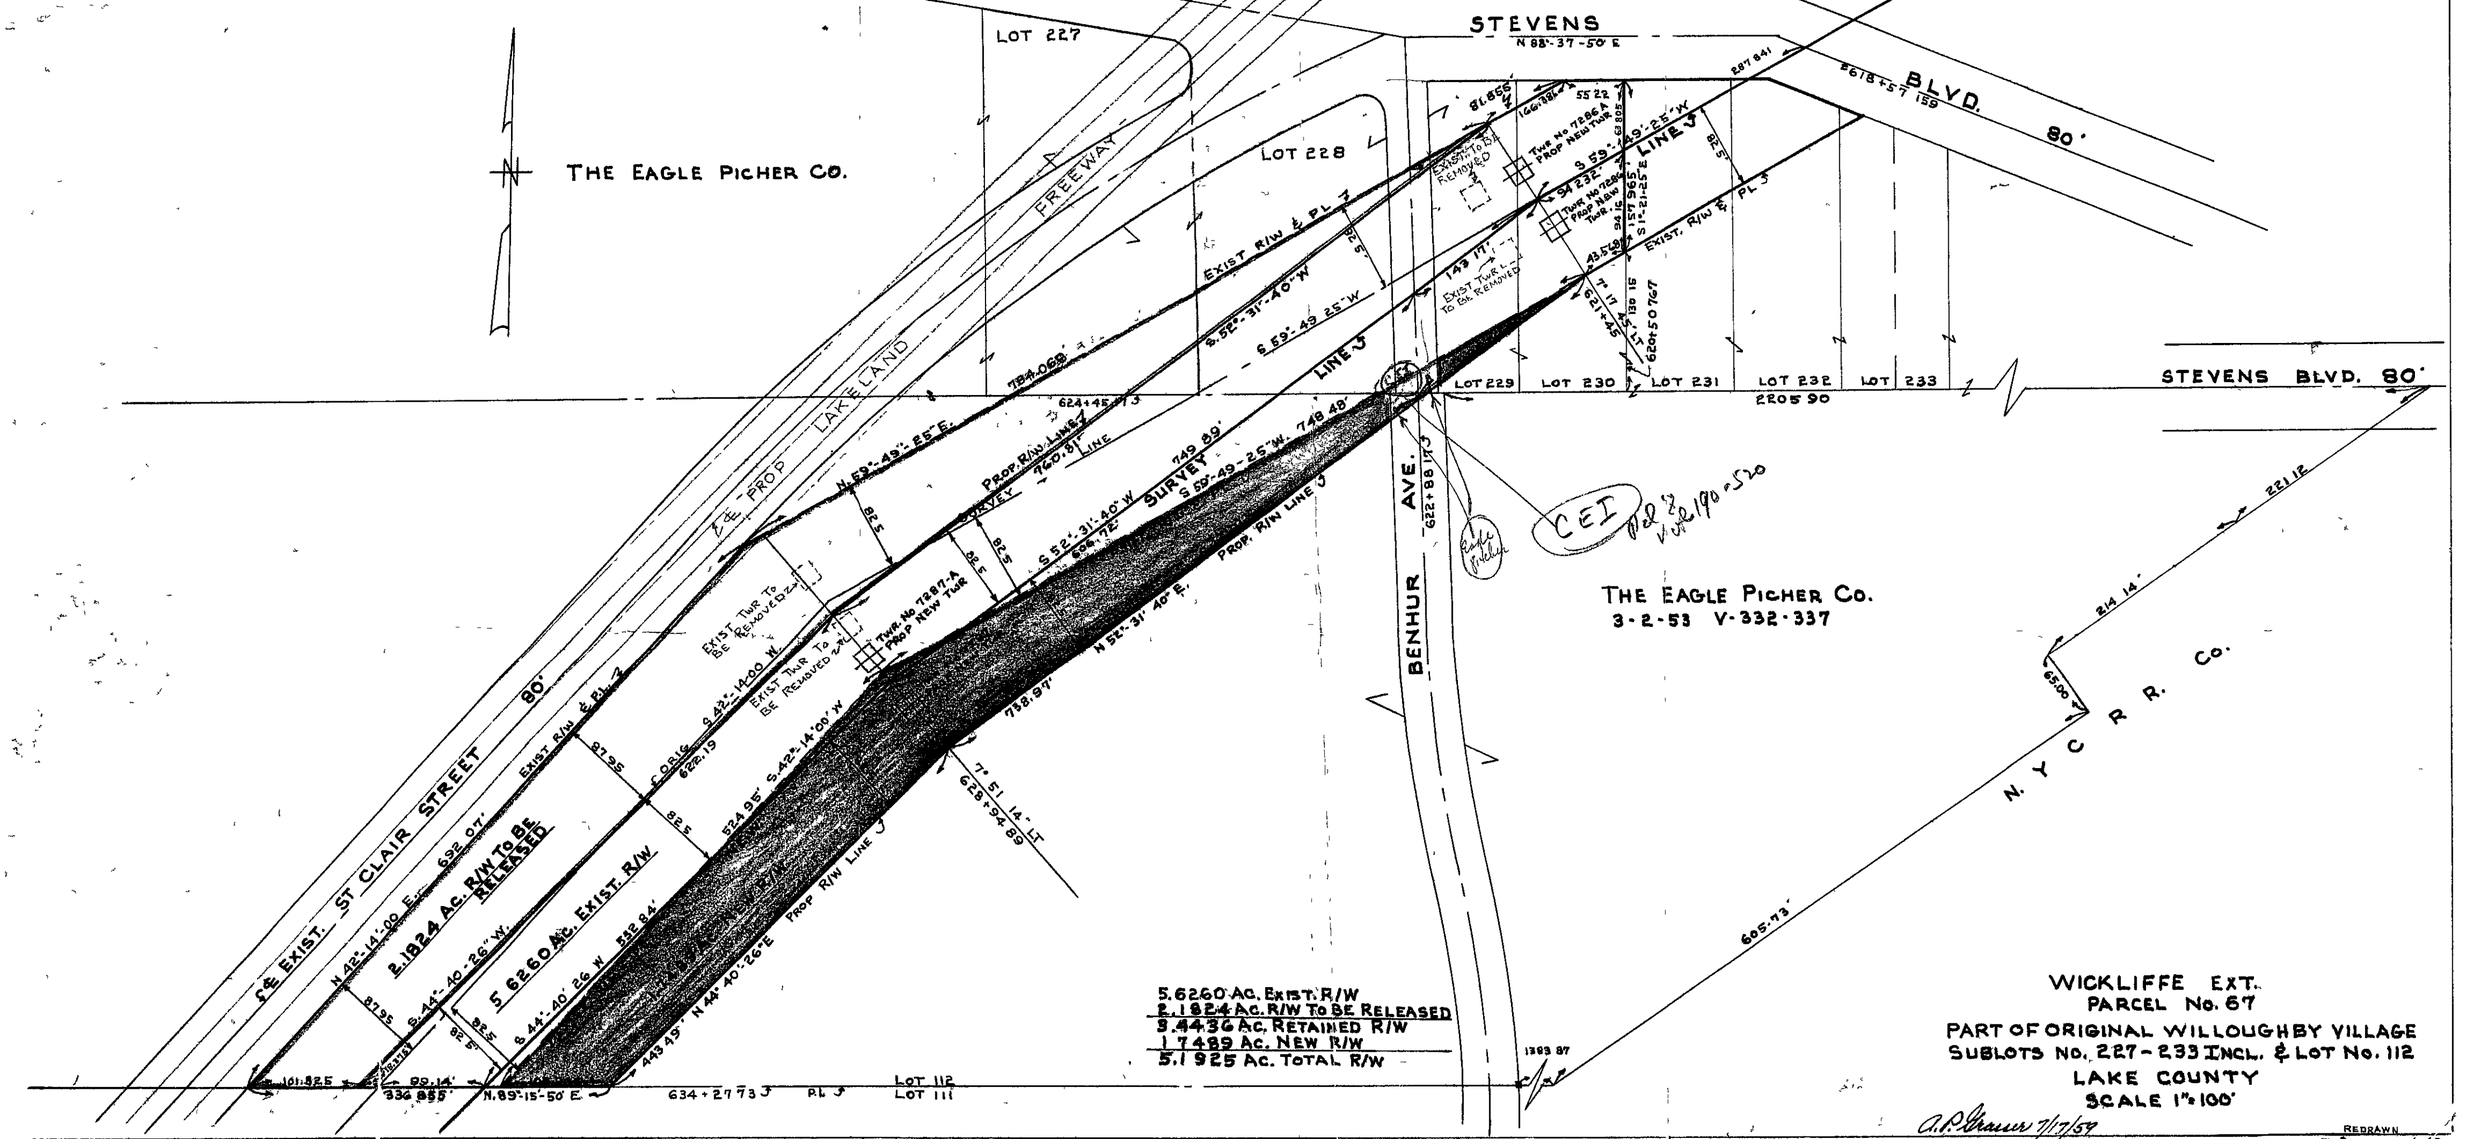

STEVENS BLVD. 80'
N 88°-37'-50" E
LOT 227
LOT 228
THE EAGLE PICHER CO.
FREEWAY
PROP LAKELAND
℄ EXIST. ST CLAIR STREET 80'
EXIST R/W & PL
PROP R/W LINE
SURVEY LINE
BENHUR AVE.
LOT 229
LOT 230
LOT 231
LOT 232
LOT 233
2205 90
STEVENS BLVD. 80'
THE EAGLE PICHER CO.
3-2-53 V-332-337
N. Y. C. R. R. CO.
2.1824 AC. R/W TO BE RELEASED
5.6260 AC. EXIST. R/W
5.6260 AC. EXIST. R/W
2.1824 AC. R/W TO BE RELEASED
3.4436 AC. RETAINED R/W
1.7489 AC. NEW R/W
5.1925 AC. TOTAL R/W
LOT 112
LOT 111
WICKLIFFE EXT.
PARCEL No. 67
PART OF ORIGINAL WILLOUGHBY VILLAGE
SUBLOTS No. 227-233 INCL. & LOT No. 112
LAKE COUNTY
SCALE 1"=100'
A.P. Grauer 7/17/59
REDRAWN