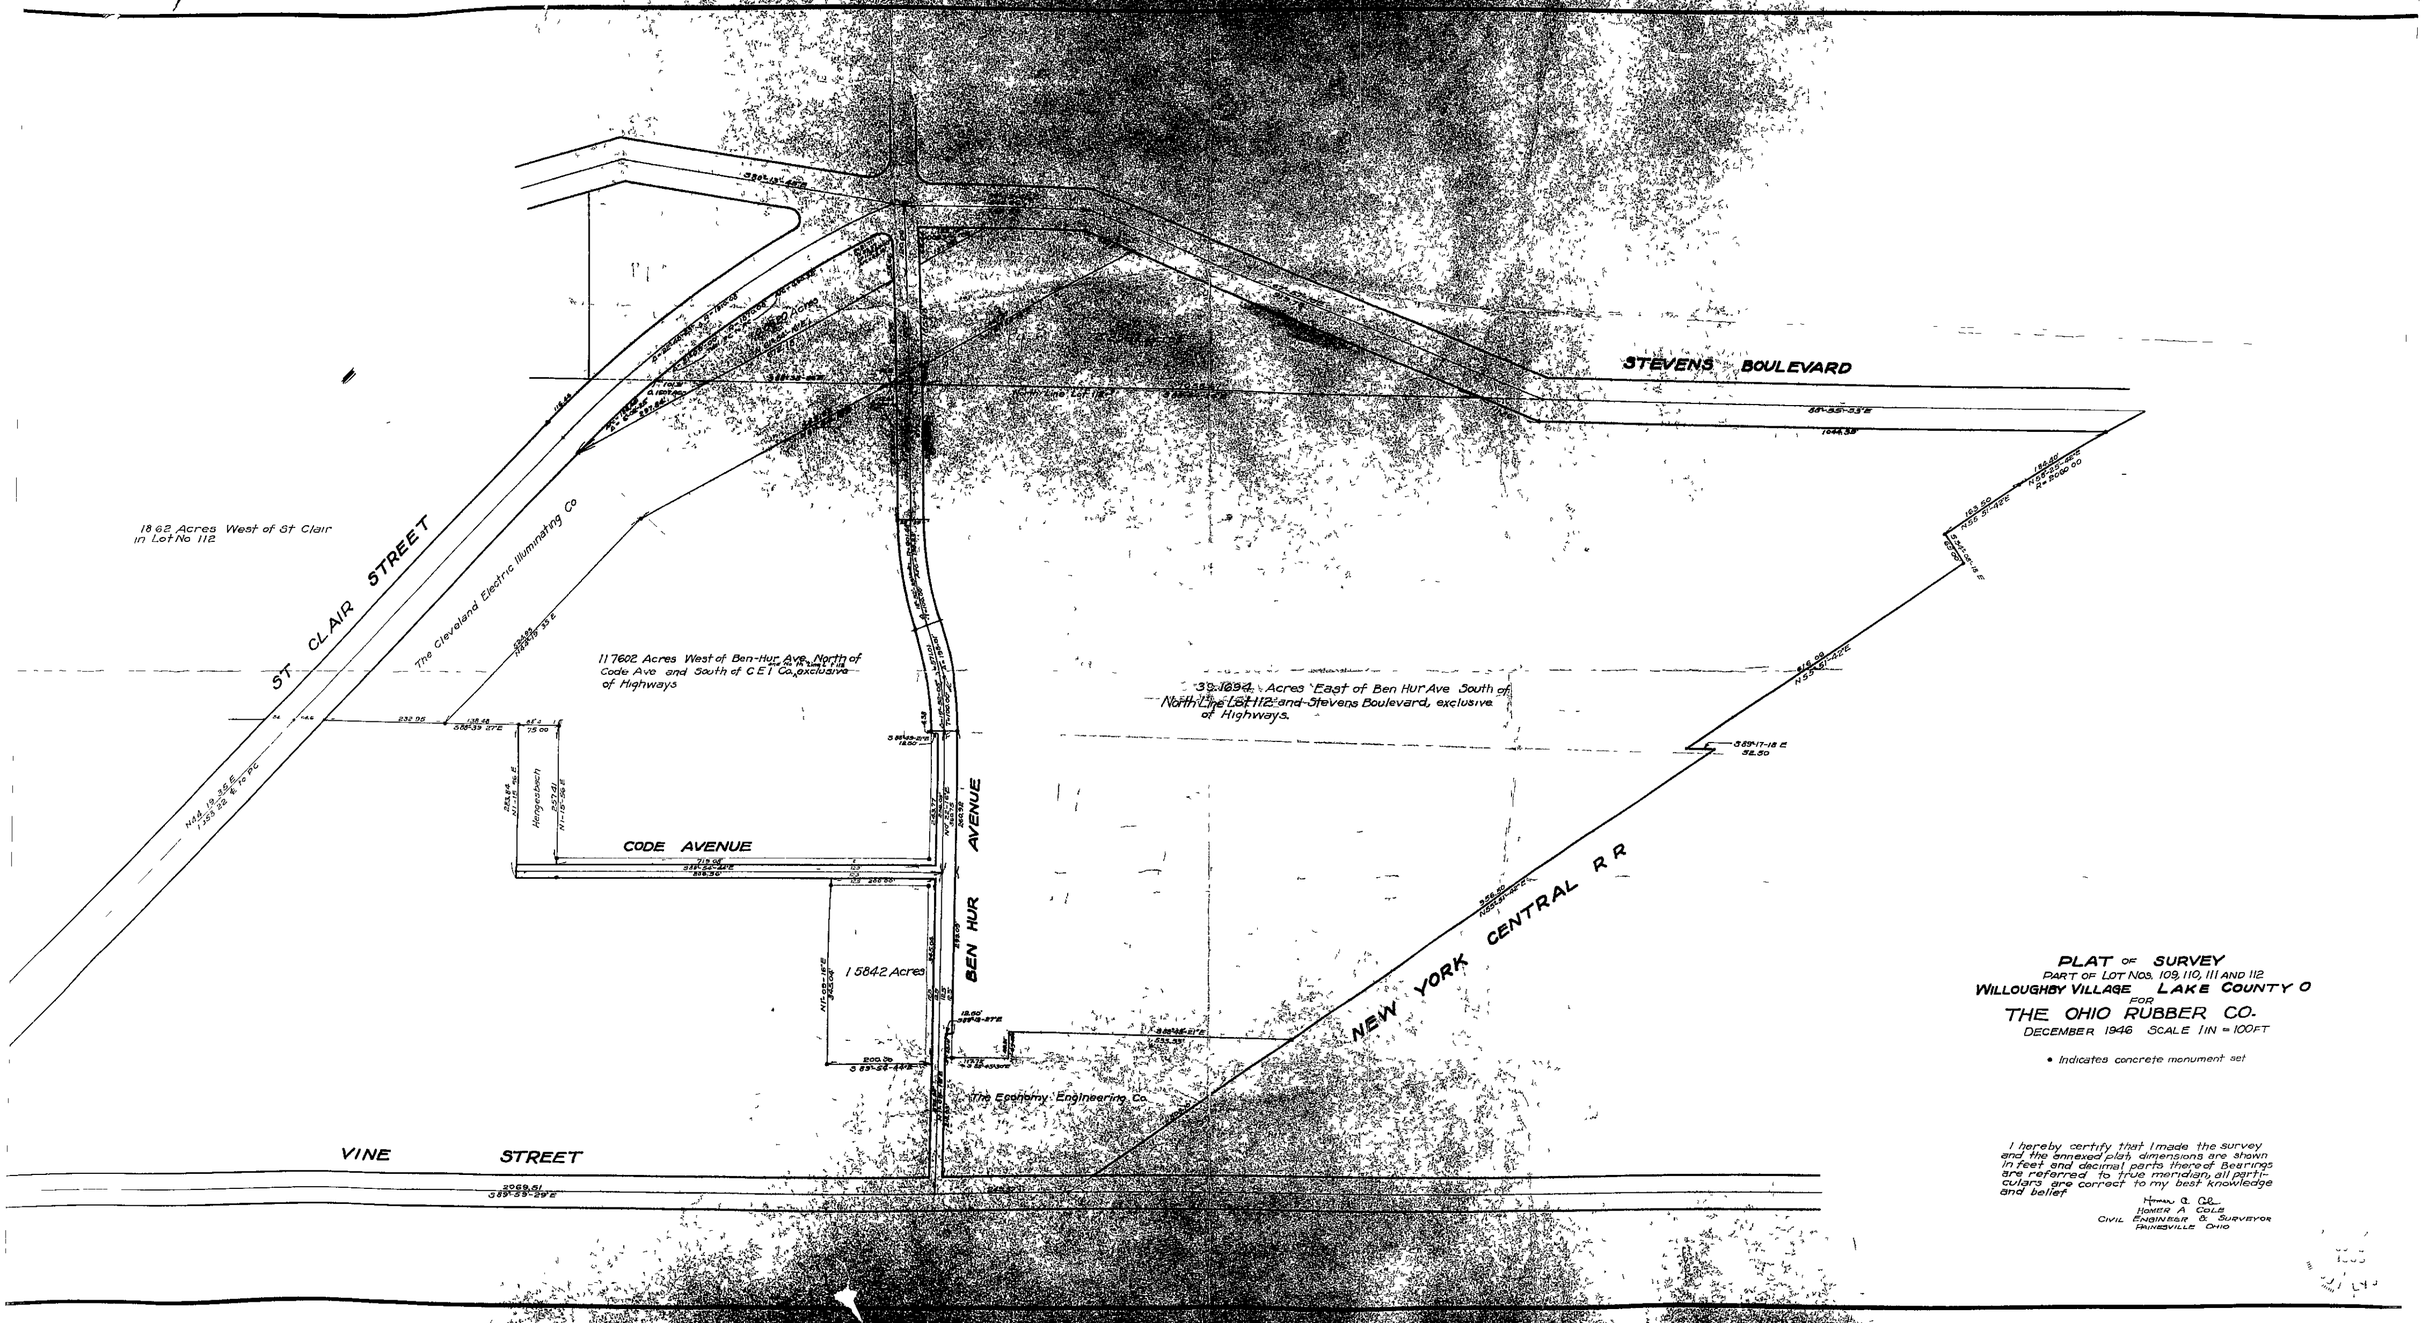
STEVENS BOULEVARD
ST CLAIR STREET
18.62 Acres West of St Clair in Lot No 112
The Cleveland Electric Illuminating Co
11.7602 Acres West of Ben-Hur Ave North of Code Ave and South of C E I Co, exclusive of Highways
39.1694 Acres East of Ben Hur Ave South of North Line Lot 112 and Stevens Boulevard, exclusive of Highways.
CODE AVENUE
BEN HUR AVENUE
NEW YORK CENTRAL R R
1.5842 Acres
The Economy Engineering Co
VINE STREET
PLAT OF SURVEY
PART OF LOT NOS. 109, 110, 111 AND 112
WILLOUGHBY VILLAGE LAKE COUNTY O
FOR
THE OHIO RUBBER CO.
DECEMBER 1946 SCALE 1 IN = 100 FT
• Indicates concrete monument set
I hereby certify that I made the survey and the annexed plat; dimensions are shown in feet and decimal parts thereof. Bearings are referred to true meridian, all particulars are correct to my best knowledge and belief
HOMER A COLE
CIVIL ENGINEER & SURVEYOR
PAINESVILLE OHIO