THOROUGHFARE PLAN
OF
WILLOUGHBY VILLAGE

PAUL W. ELWELL
CIVIL ENGINEER

APPROVED THIS 3rd DAY OF May, 1927.
VILLAGE PLAN COMMISSION
Arthur L. Havens
SECRETARY
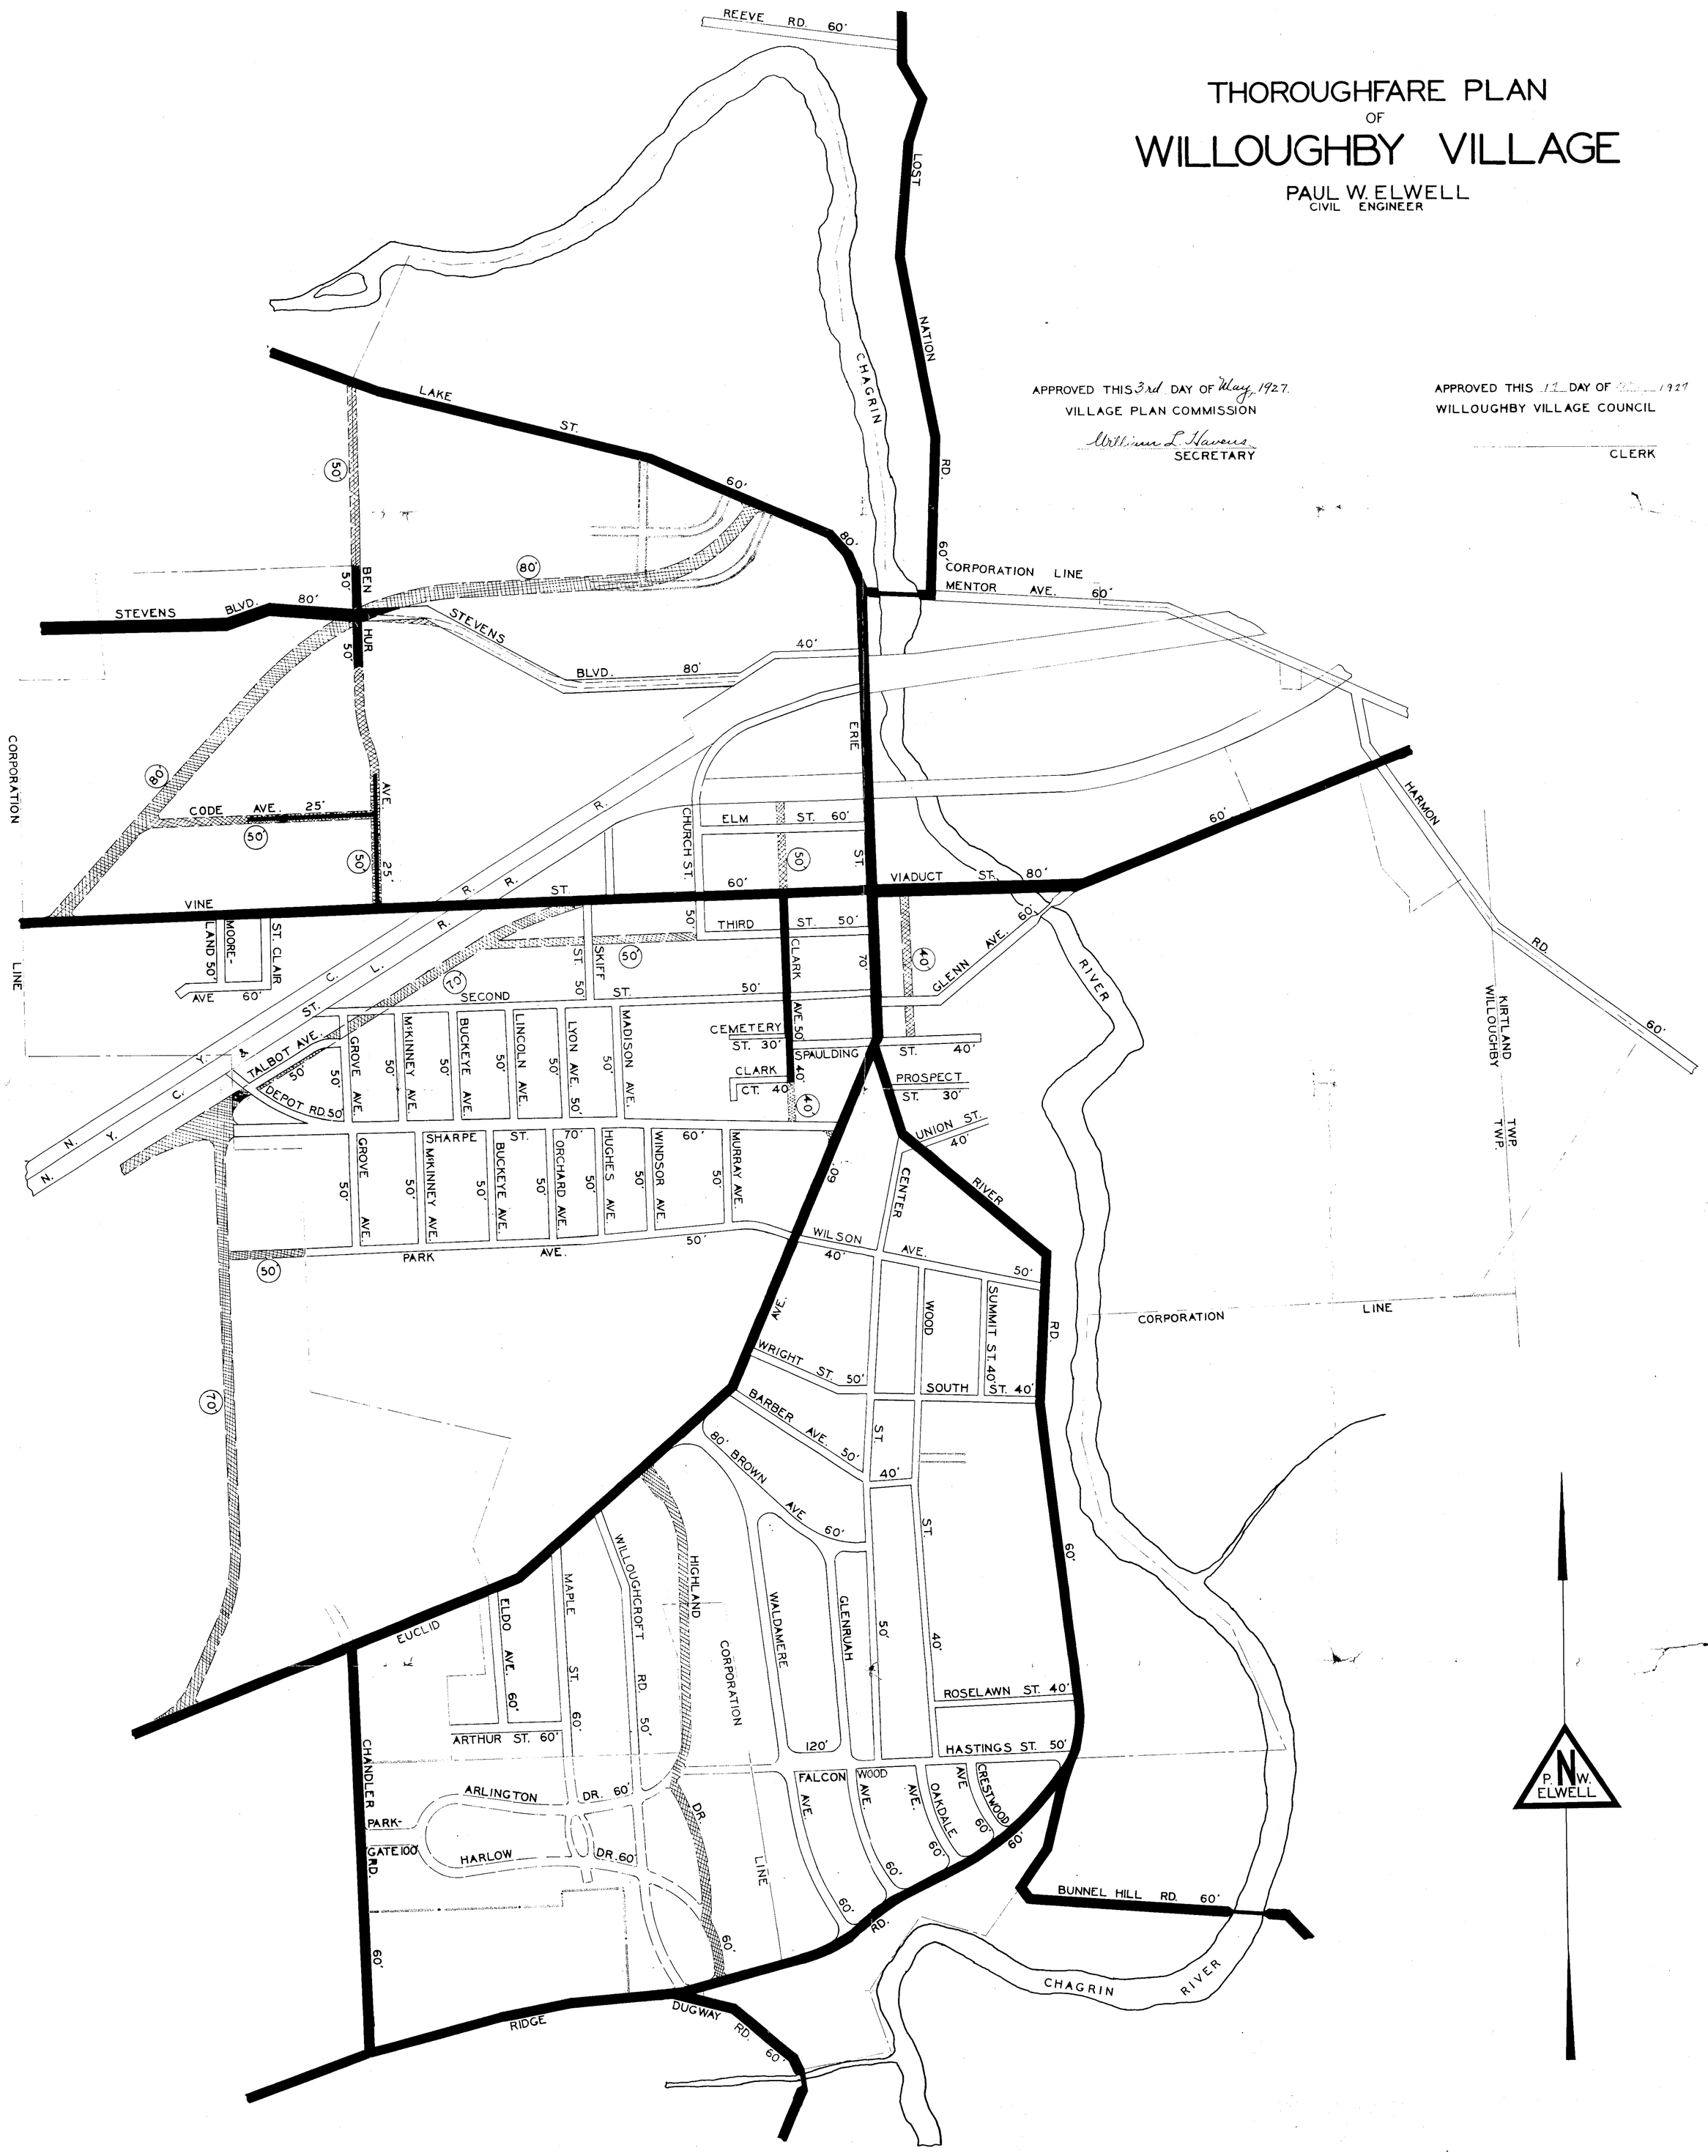
APPROVED THIS 12 DAY OF [illegible] 1927
WILLOUGHBY VILLAGE COUNCIL
CLERK