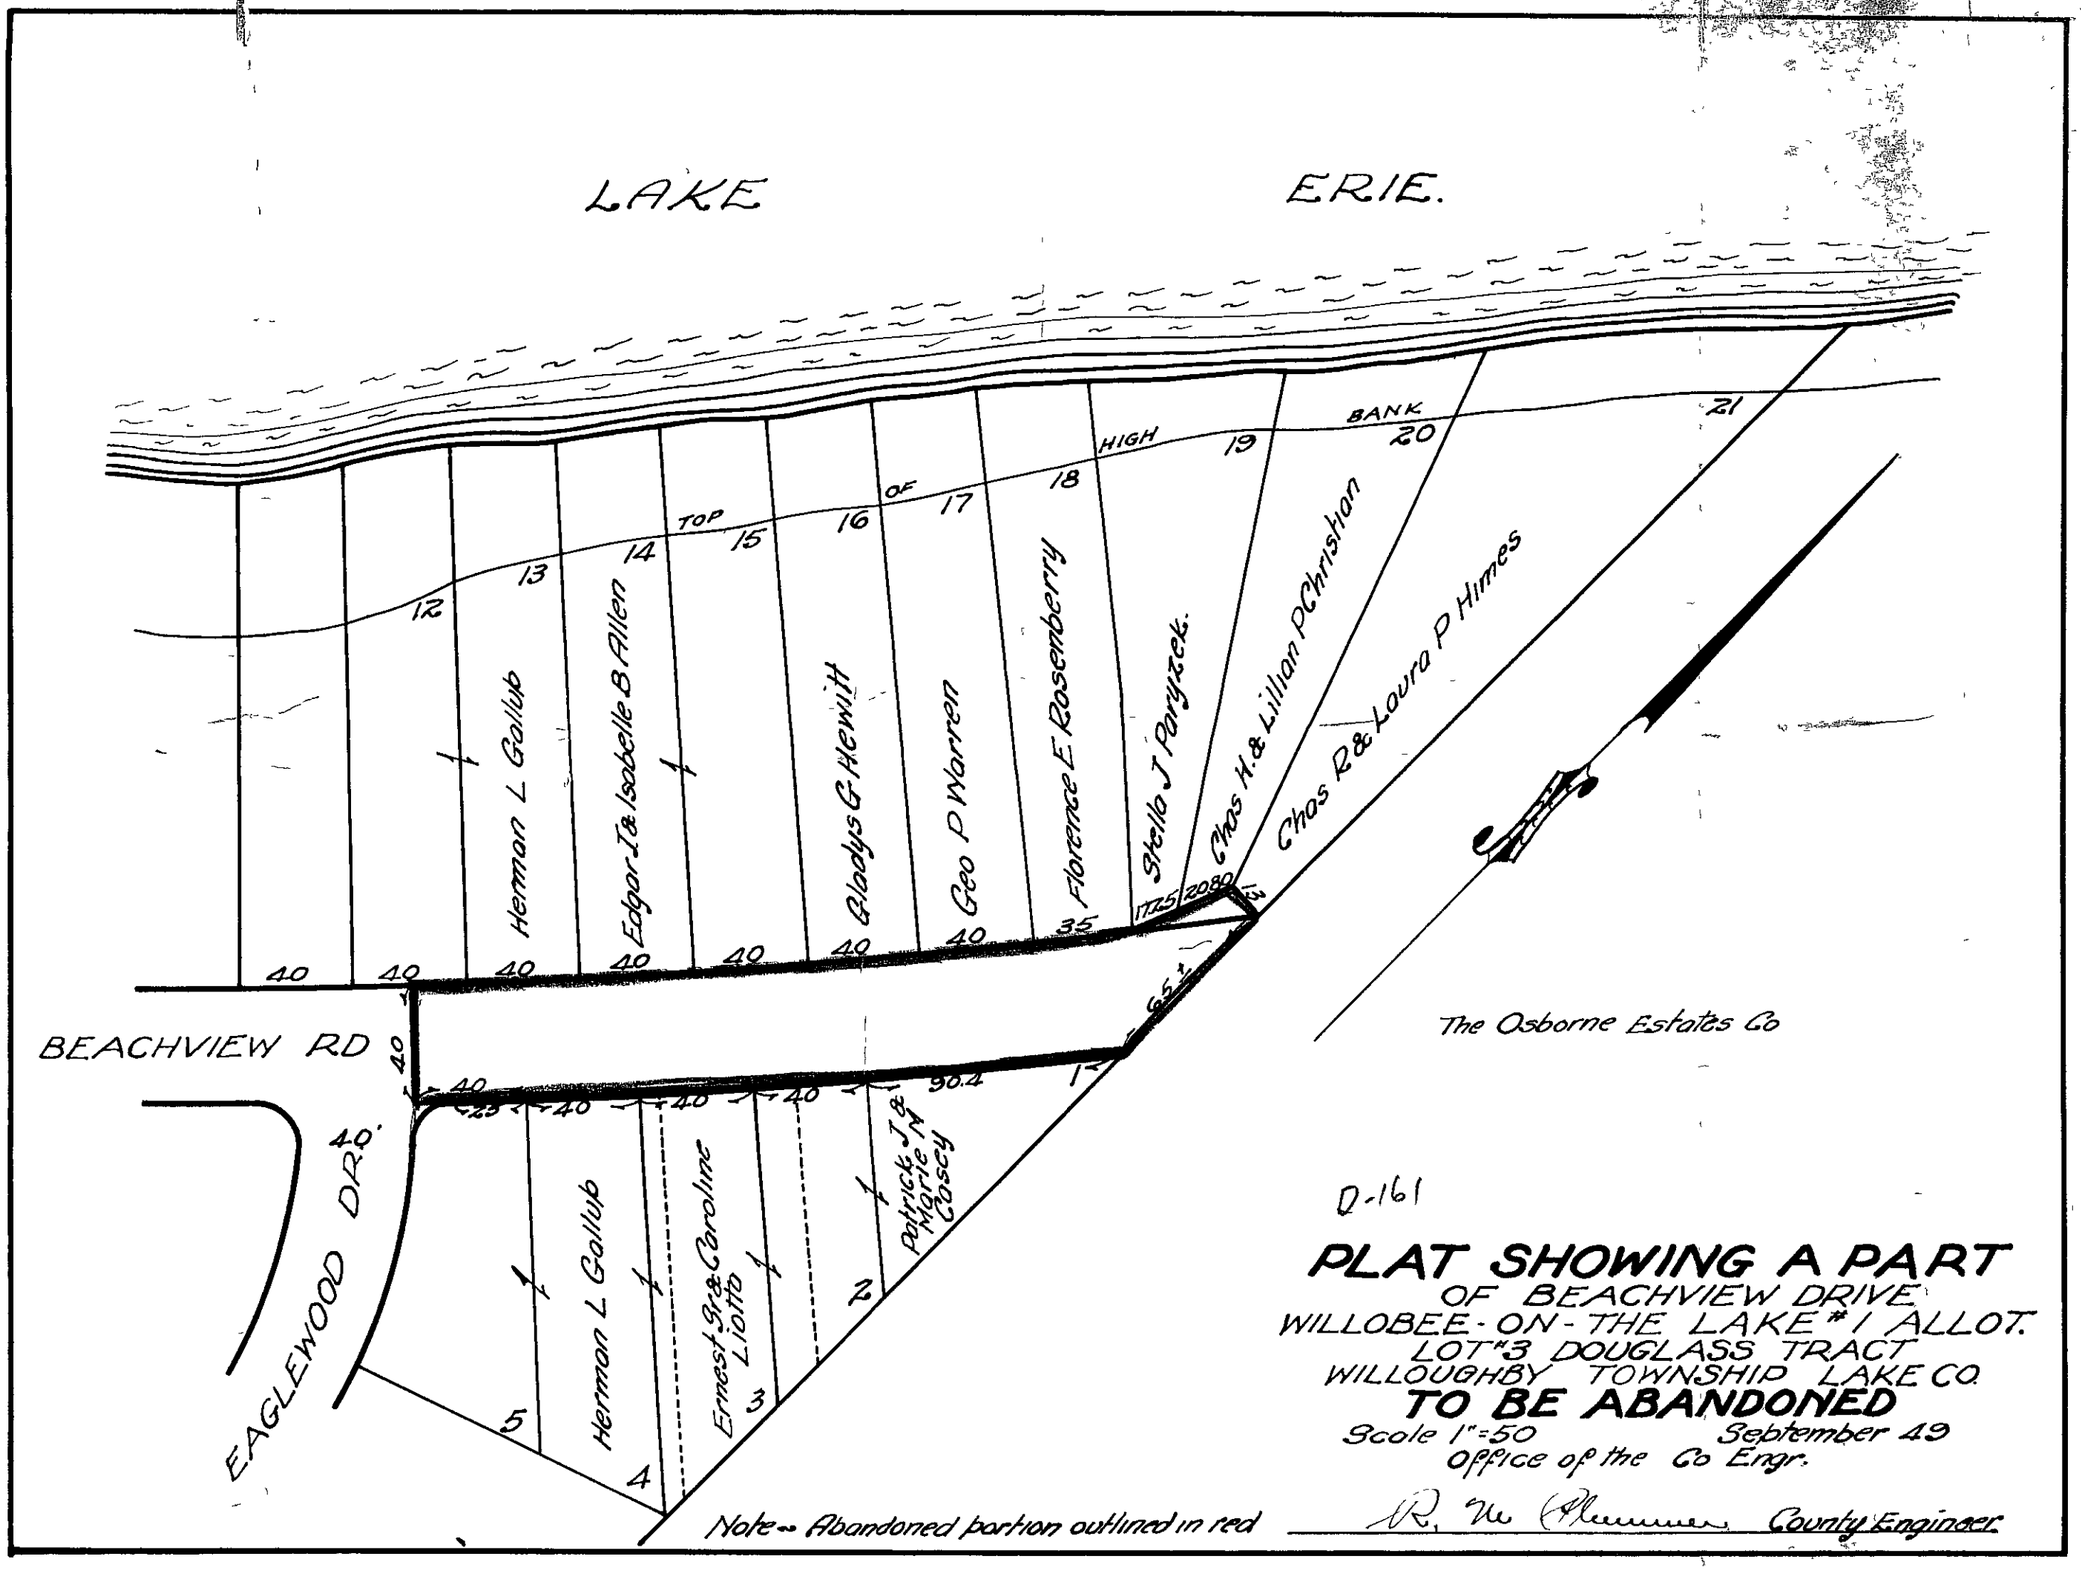
LAKE ERIE.
TOP OF HIGH BANK
12
13
14
15
16
17
18
19
20
21
Herman L Gallup
Edgar J & Isabelle B Allen
Gladys G Hewitt
Geo P Warren
Florence E Rosenberry
Stella J Paryzek.
Chas H. & Lillian P Christian
Chas R & Laura P Himes
BEACHVIEW RD
EAGLEWOOD DR.
40'
Herman L Gallup
Ernest Sr & Caroline Liotta
Patrick J & Marie M Casey
The Osborne Estates Co
D-161
PLAT SHOWING A PART
OF BEACHVIEW DRIVE
WILLOBEE-ON-THE LAKE #1 ALLOT.
LOT #3 DOUGLASS TRACT
WILLOUGHBY TOWNSHIP LAKE CO.
TO BE ABANDONED
Scale 1"=50
September 49
Office of the Co Engr.
Note -- Abandoned portion outlined in red
County Engineer