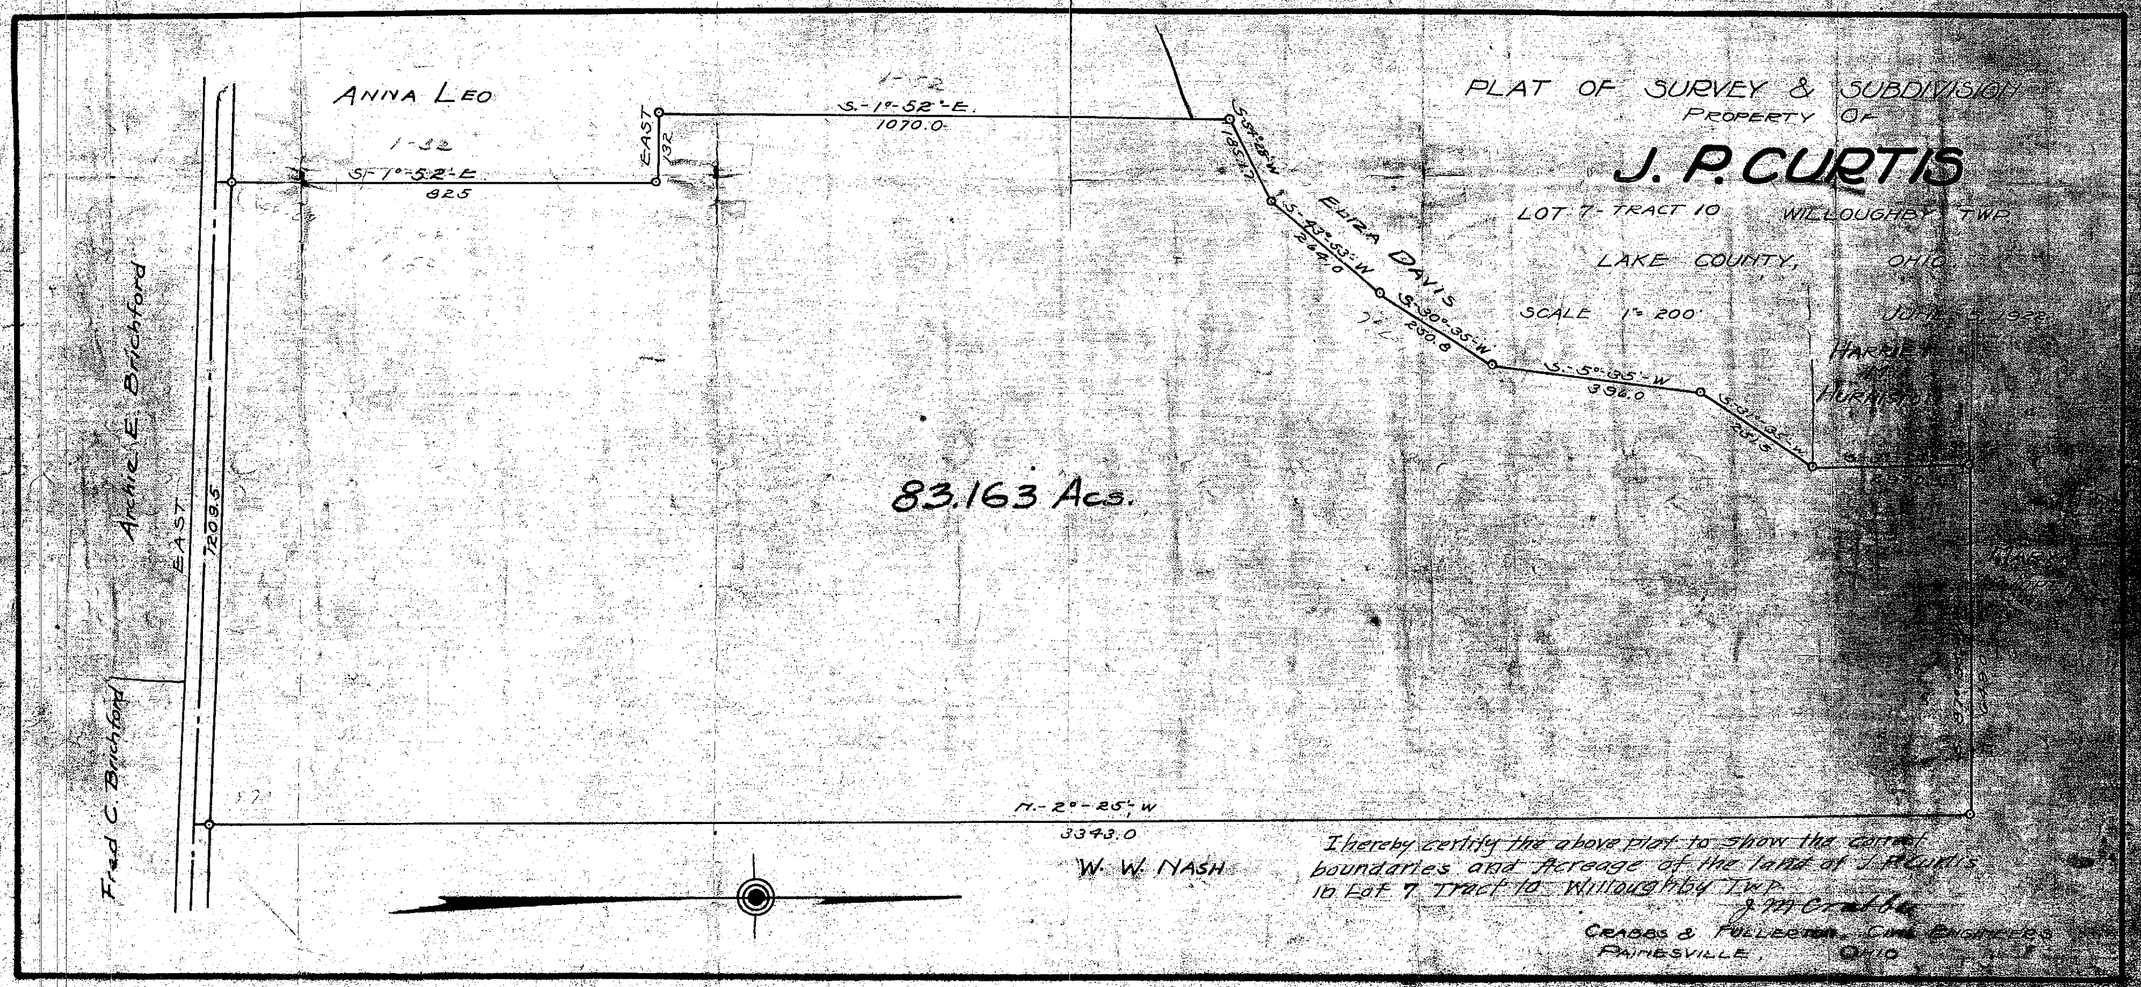
PLAT OF SURVEY & SUBDIVISION
PROPERTY OF
J. P. CURTIS
LOT 7 - TRACT 10 WILLOUGHBY TWP
LAKE COUNTY, OHIO
SCALE 1" = 200'
ANNA LEO
S.-1°-52'-E.
1070.0
EAST
132
S-1°-52'-E
825
ELIZA DAVIS
S-43°-53'-W
264.0
S-30°-35'-W
250.8
S.-5°-35'-W
396.0
HARRIET
HURNISTON
83.163 Acs.
Archie E. Brichford
EAST
7209.5
Fred C. Brichford
N.-2°-25'-W
3343.0
W. W. NASH
I hereby certify the above plat to show the correct boundaries and Acreage of the land of J. P. Curtis in Lot 7 Tract 10 Willoughby Twp.
J. M. Crabbs
CRABBS & FULLERTON, CIVIL ENGINEERS
PAINESVILLE, OHIO