PLAT OF SURVEY
FOR
JOHN R. INGLE
[illegible] SUBDIVISION OF PART OF LOTS [illegible] PAGE [illegible]
[illegible] TOWNSHIP 1, [illegible]
[illegible] EASTERN RESERVE
[illegible] TOWNSHIP OF MADISON
COUNTY OF LAKE, STATE OF OHIO

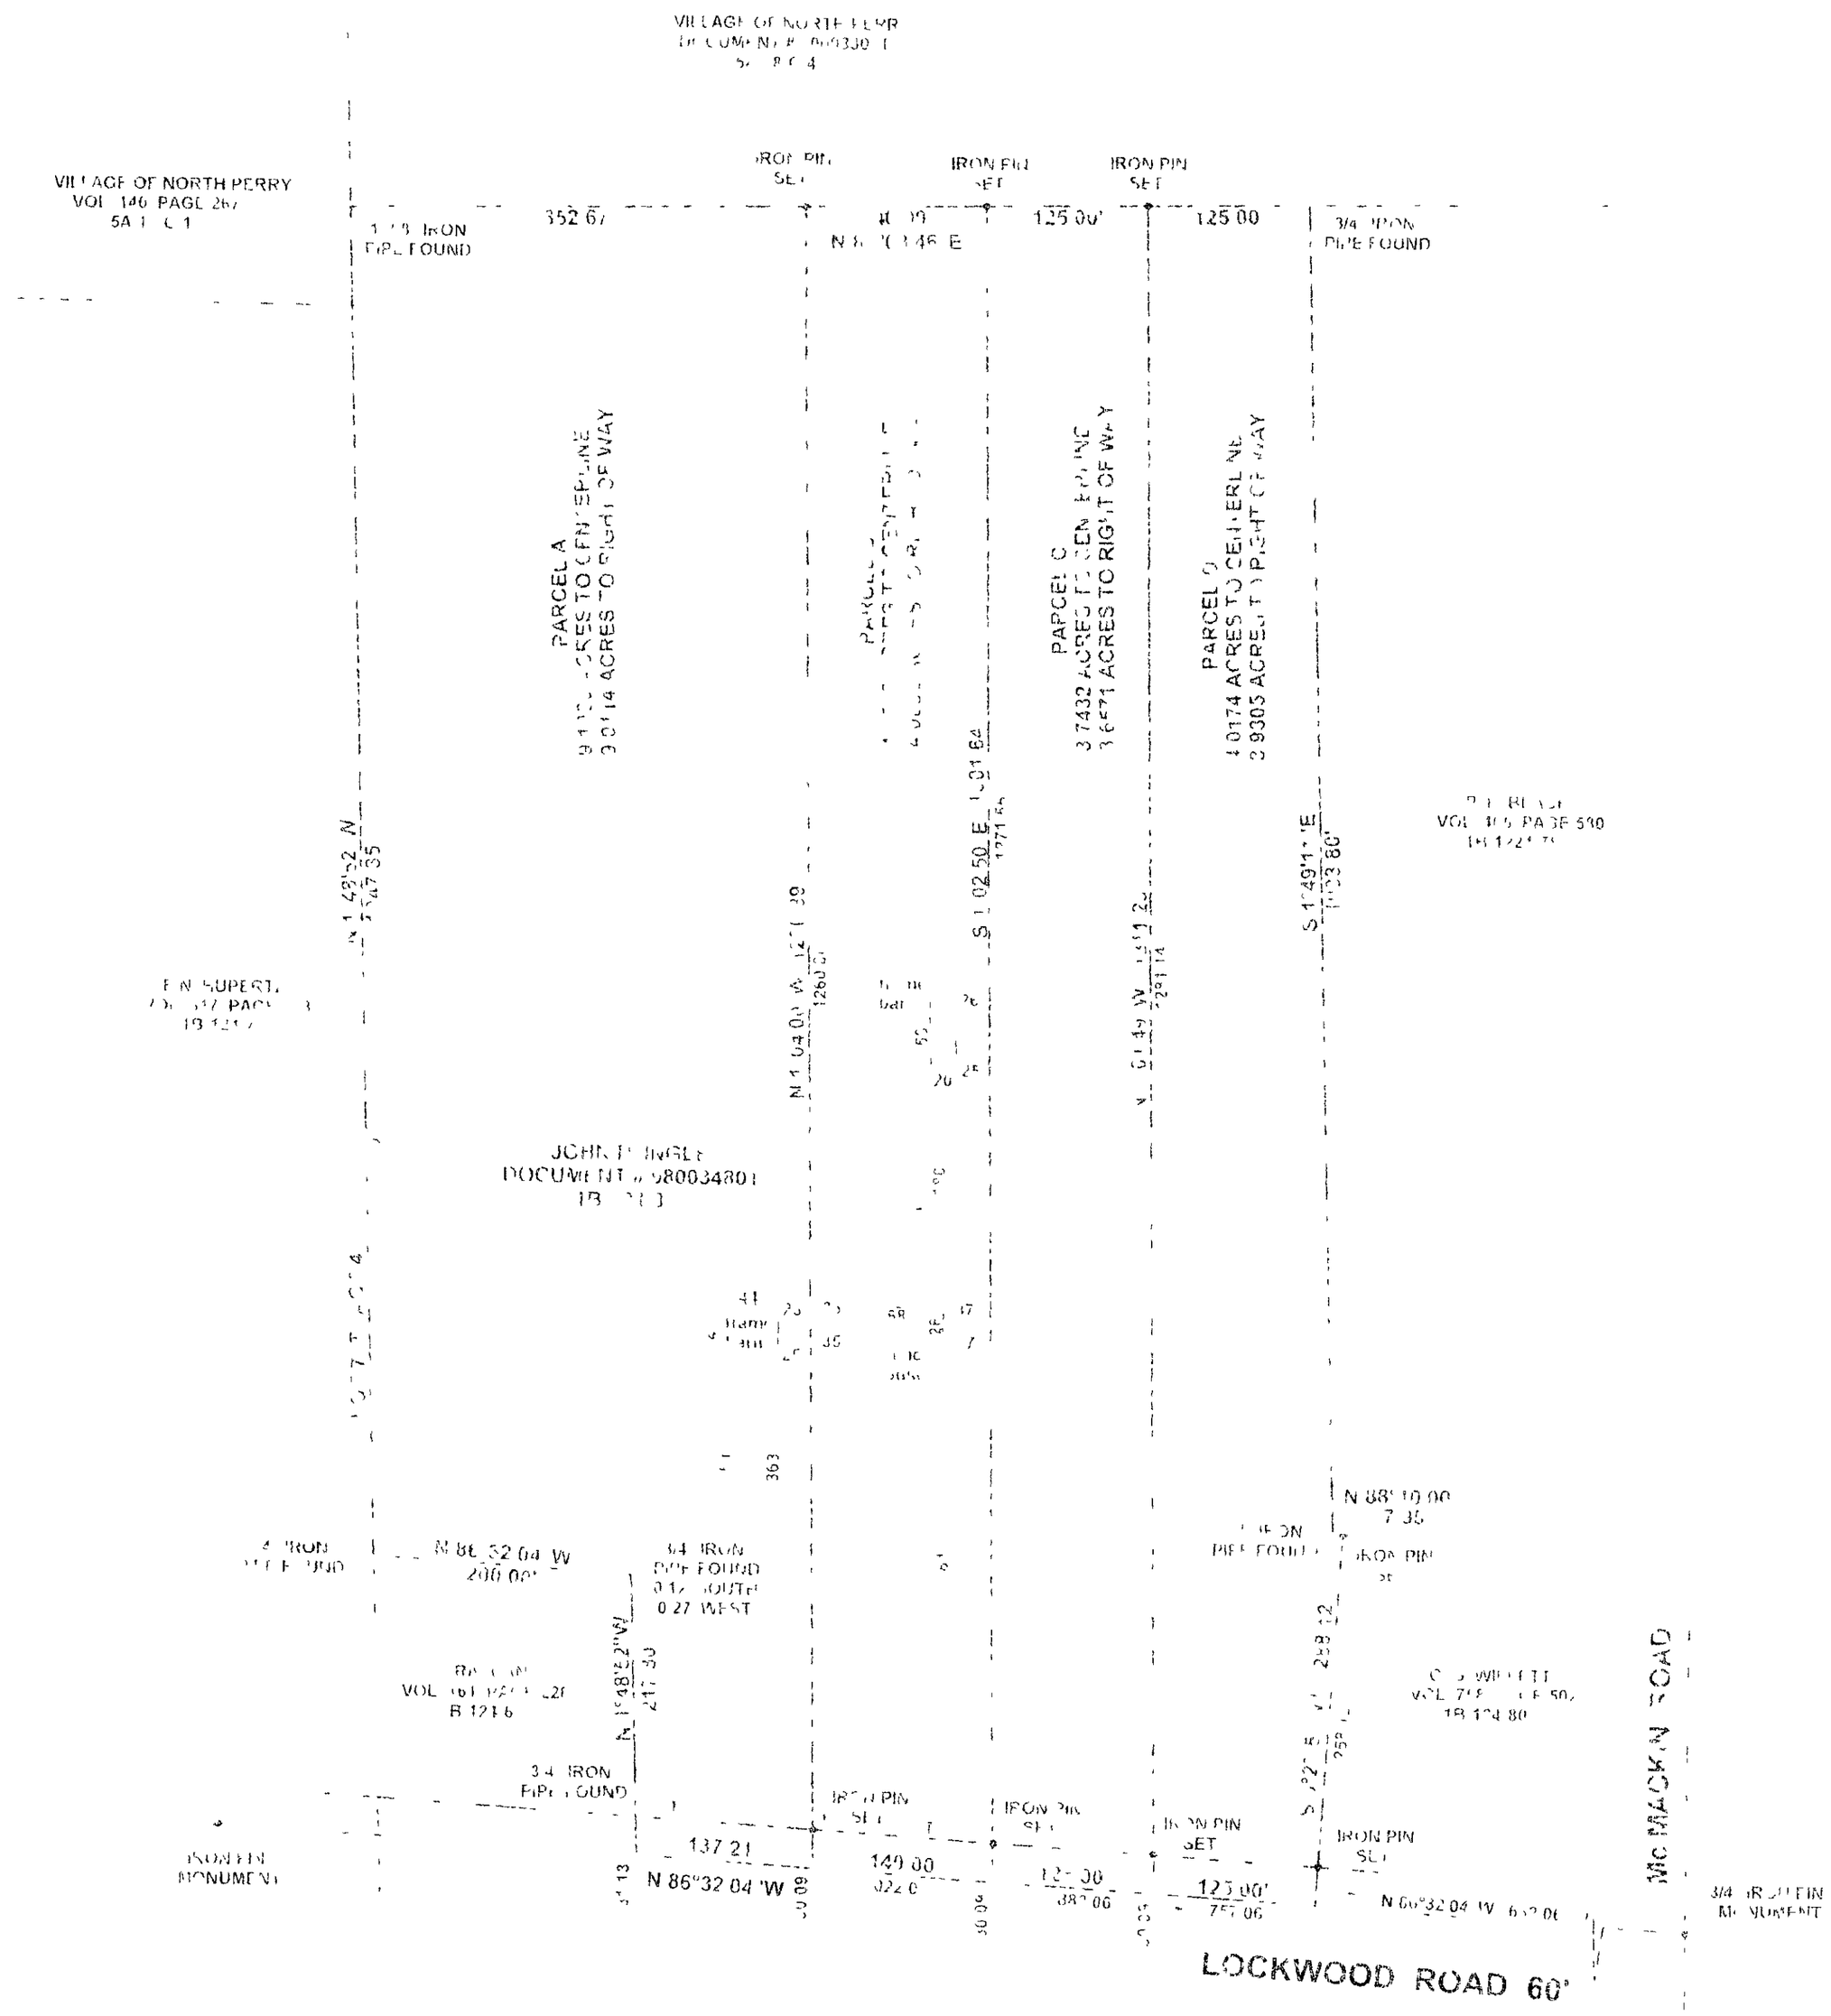

THIS PLAT OF SURVEY REPRESENTS A FIELD SURVEY PERFORMED BY ME OR UNDER MY DIRECTION IN FEBRUARY 2001. UNLESS OTHERWISE EXPRESSED, THE ANGULAR DIMENSIONS REPRESENTED ACCORDING TO THE PHOTOGRAMMETRIC MAPPING. IRON PINS SET ARE 5/8" X 30" REBAR CAPPED [illegible]. BEARINGS SHOWN HEREON ARE BASED ON THE LAKE COUNTY ASSUMED MERIDIAN AND ARE REFERENCED TO DEED OF RECORD.

[illegible] REGISTERED PROFESSIONAL SURVEYOR [illegible]

J. MICHAEL ZIEMBA 7094

GREGORY K. SURVEYING, INC.
[illegible] SOUTH EDGE ROAD
MADISON, OHIO [illegible]
FEBRUARY 21, 2001