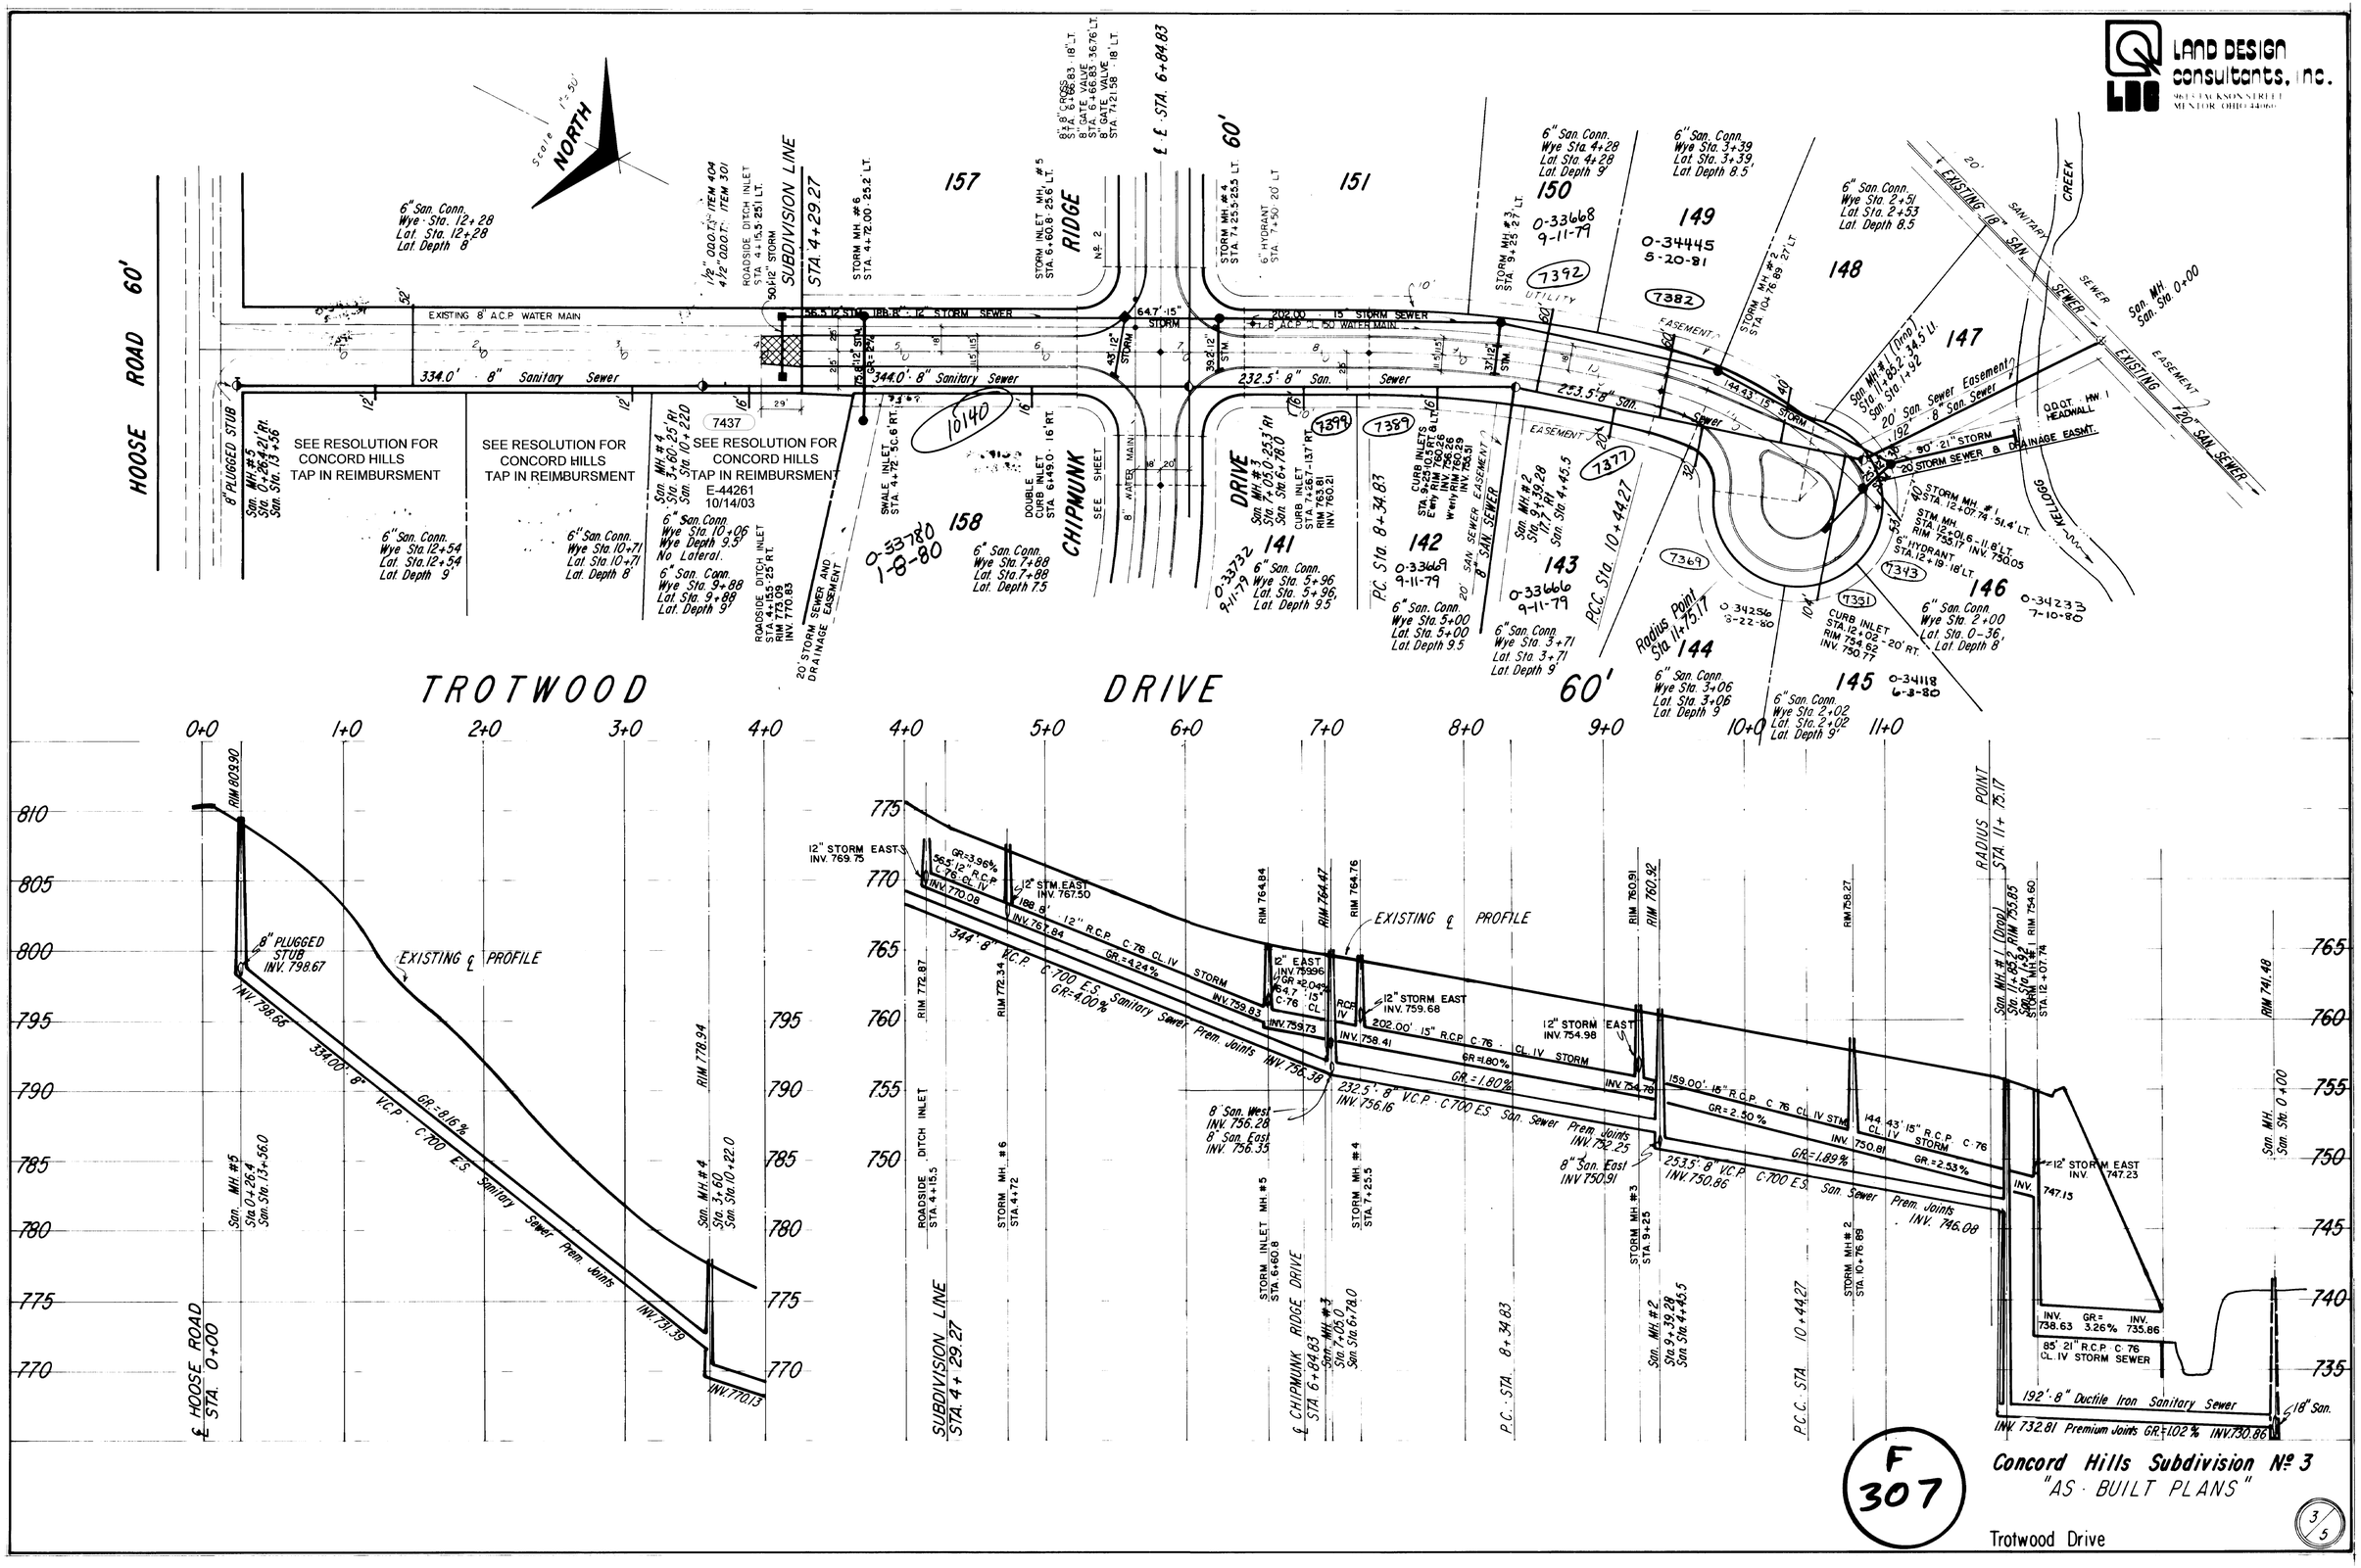LAND DESIGN consultants, inc.
961 CLACKSON STREET
MENTOR OHIO 44060