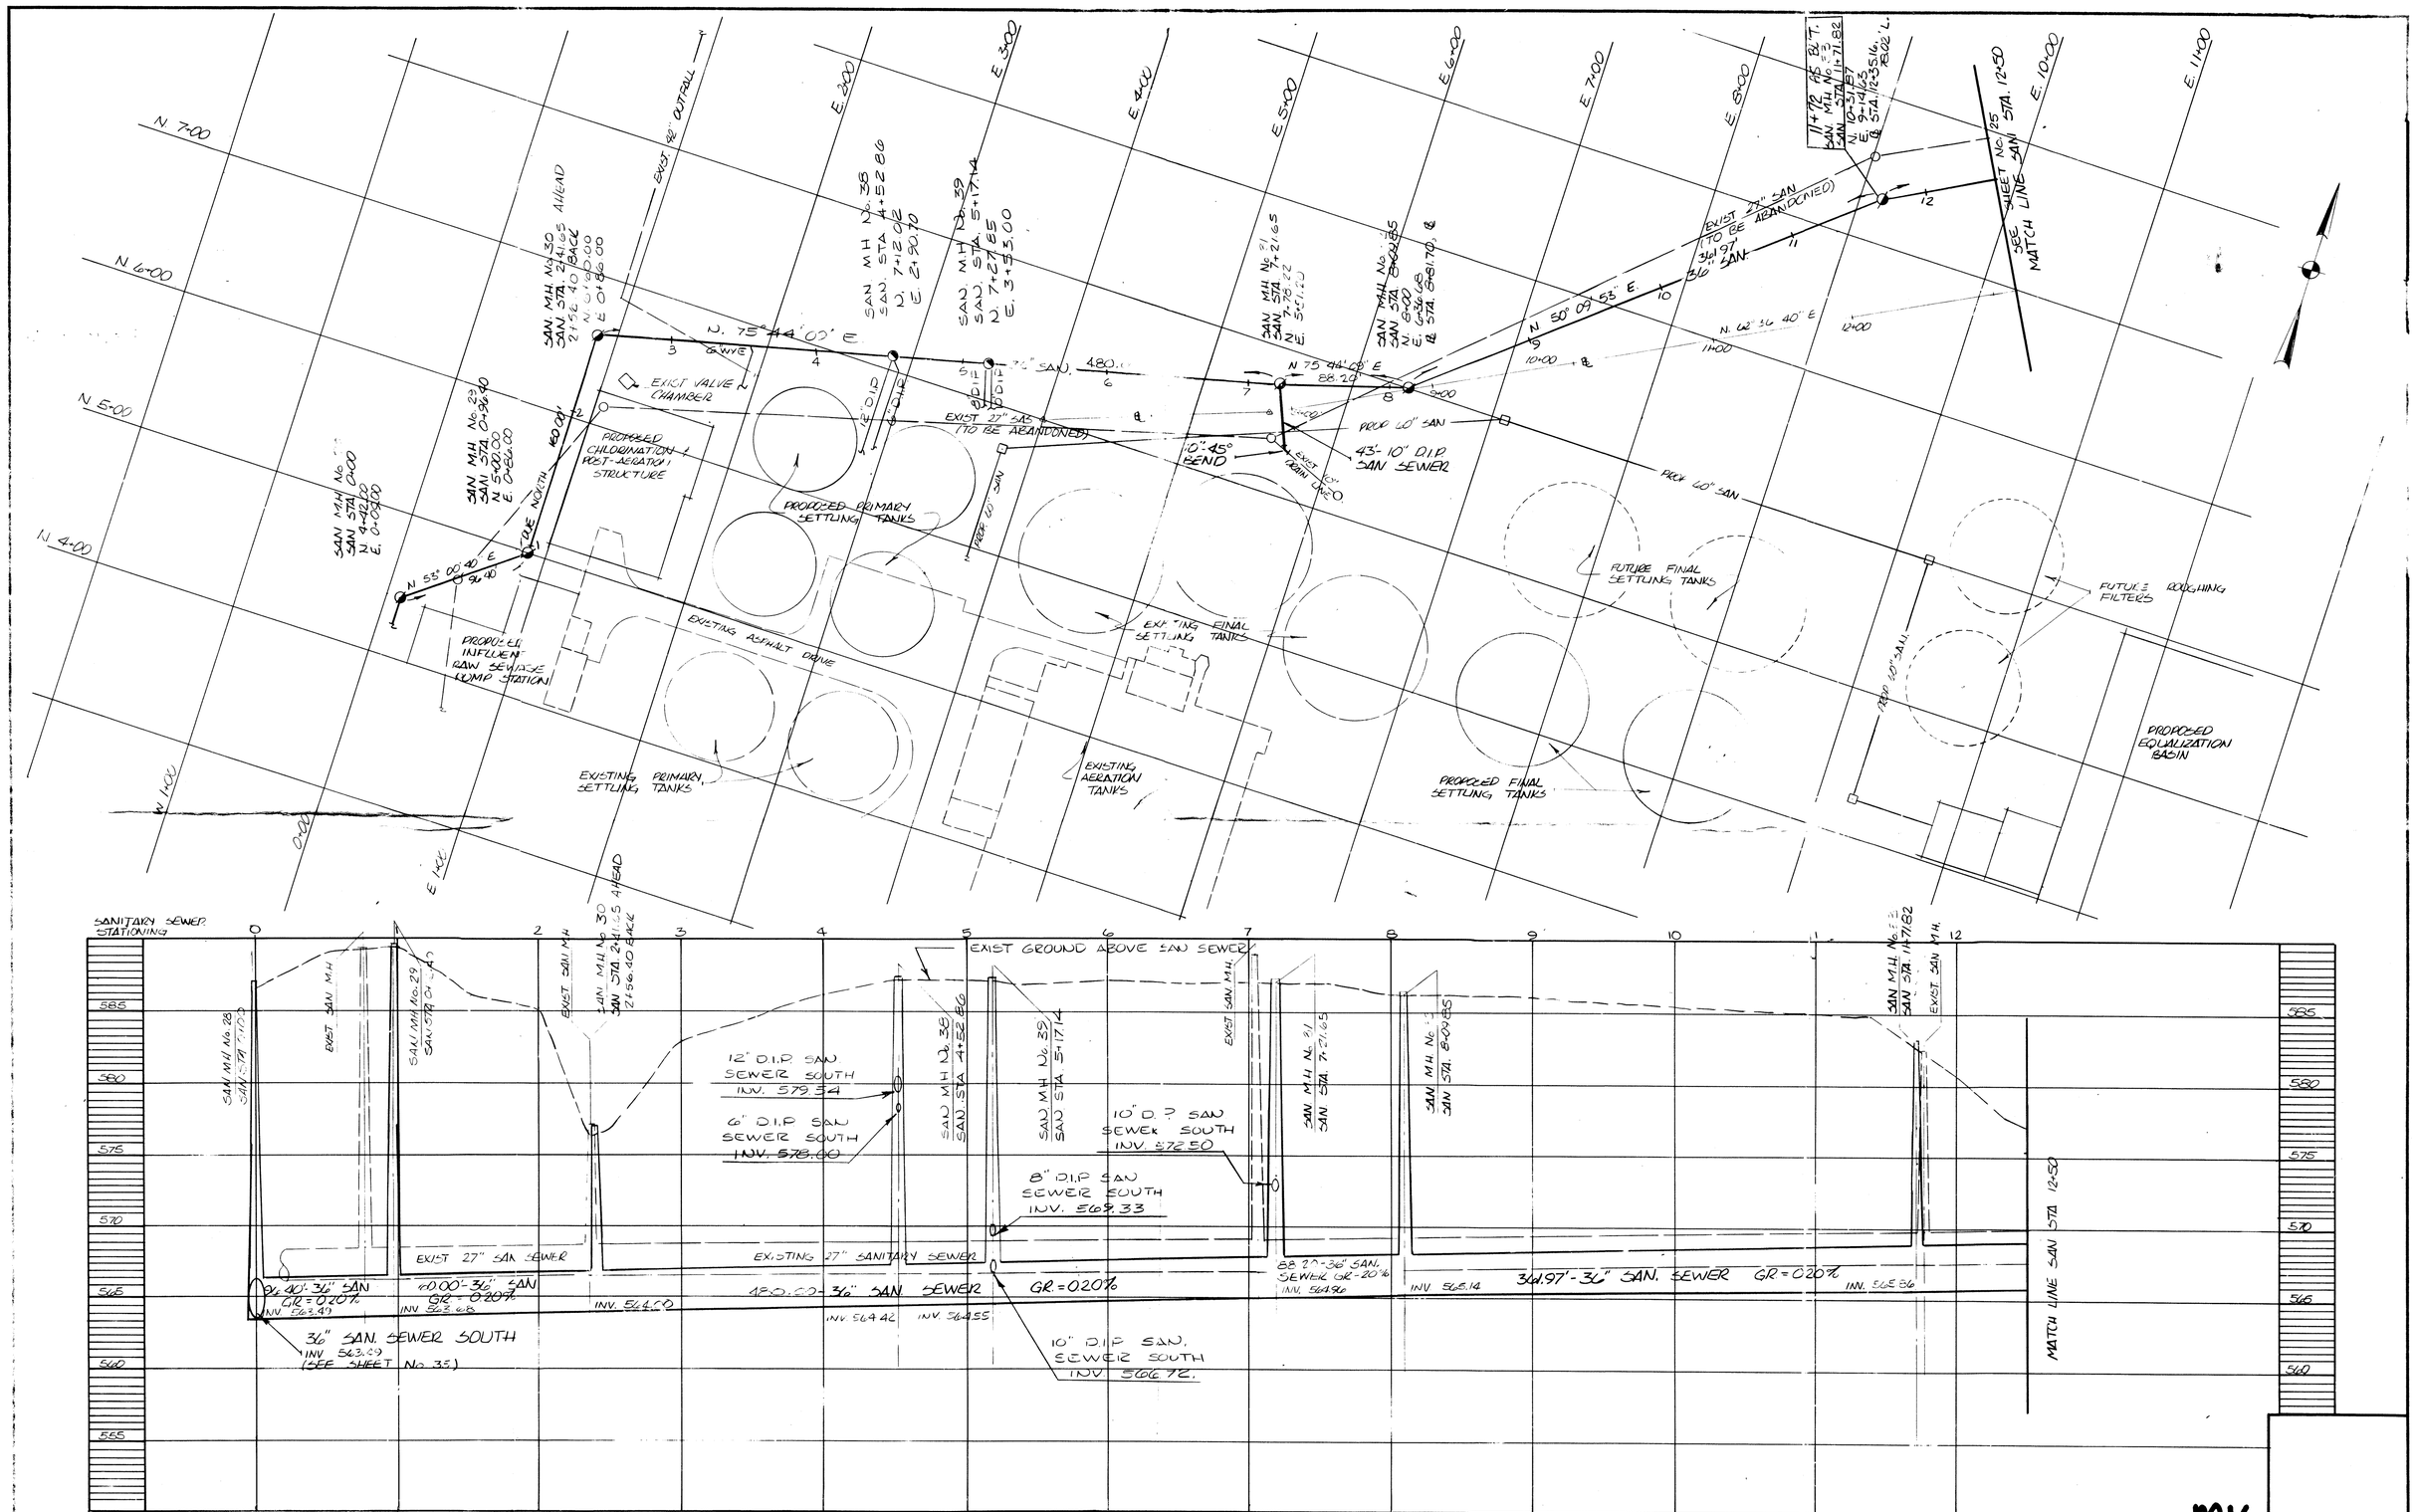

COLPETZER WOODS CONSULTANTS, INC.

LAKE COUNTY, OHIO
LAKE COUNTY REGIONAL SEWER DISTRICT NO. 1
GREATER MENTOR SUBDISTRICT
GREATER MENTOR WASTEWATER TREATMENT PLANT
SEWERAGE IMPROVEMENT 140-S

DRAWN BY: TD
TRACED BY:
DESIGNED BY: RJT
REVIEWED BY: REW
DATE: AUGUST, 1981

INTERCEPTOR SEWER
SAN. STA. 0+00 TO SAN. STA. 12+50

TO MYLAR G 75-B-1

SCALE: 50' HORZ. 5' VERT.

SHEET NO. 24 OF 312